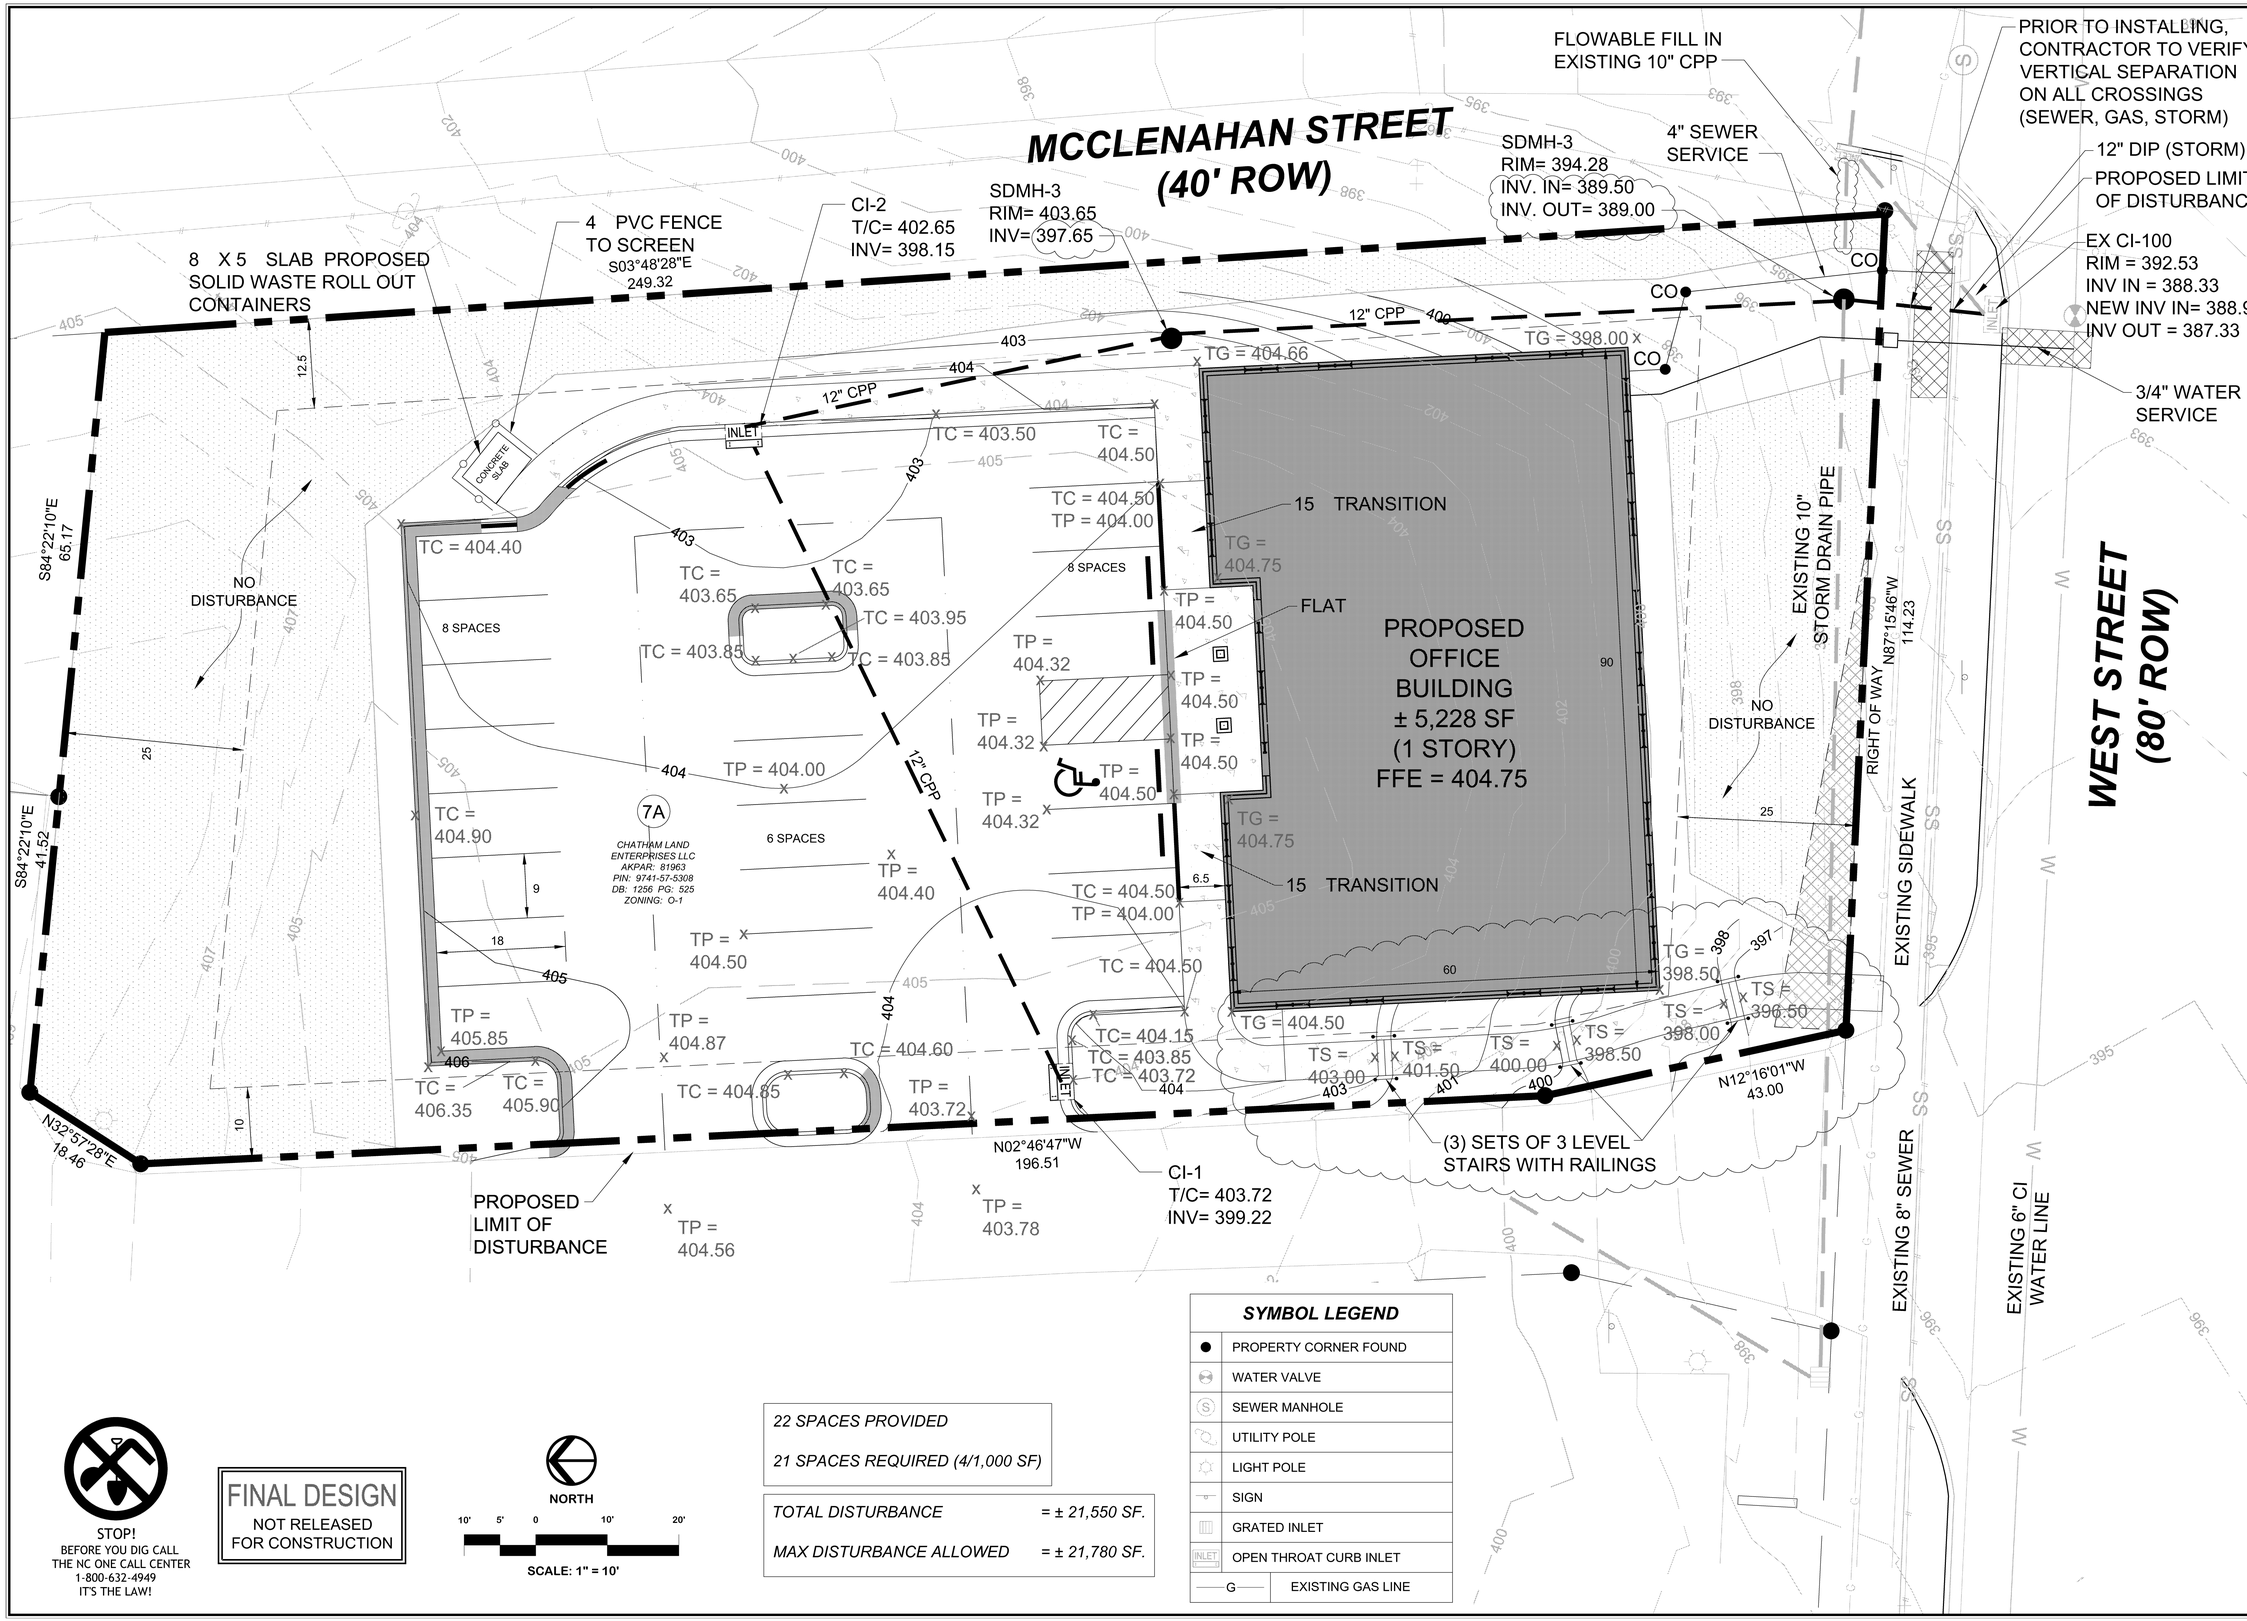

SYMBOL LEGEND	
●	PROPERTY CORNER FOUND
	WATER VALVE
	SEWER MANHOLE
	UTILITY POLE
	LIGHT POLE
	SIGN
	GRATED INLET
INLET	OPEN THROAT CURB INLET
—G—	EXISTING GAS LINE

22 SPACES PROVIDED

21 SPACES REQUIRED (4/1,000 SF)

TOTAL DISTURBANCE	= ± 21,550 SF.
MAX DISTURBANCE ALLOWED	= ± 21,780 SF.

NORTH

10' 5' 0 10' 20'

SCALE: 1" = 10'

STOP!
BEFORE YOU DIG CALL
THE NC ONE CALL CENTER
1-800-632-4949
IT'S THE LAW!

FINAL DESIGN
NOT RELEASED
FOR CONSTRUCTION

NO.	REVISIONS	DATE
1.	REVISED PER TOWN COMMENTS.	10/28/15

CE GROUP
301 GLENWOOD AVE. 220
RALEIGH,NC 27603
PHONE: 919-367-8790
FAX: 919-322-0032
www.cegroupinc.com
License # C-1739

11/3/15

SITE DEVELOPMENT PLANS FOR WEST STREET OFFICE BUILDING GRADING AND DRAINAGE PLAN CHATHAM COUNTY, NC

Date:	October 2015
Scale:	1" = 10
Drawn:	CPM
Checked:	MPA
Project No.	127-190
Computer Dwg. Name	127-190_Sht-04-Grading-Drainage-Plan

Sheet No: 4 Of -