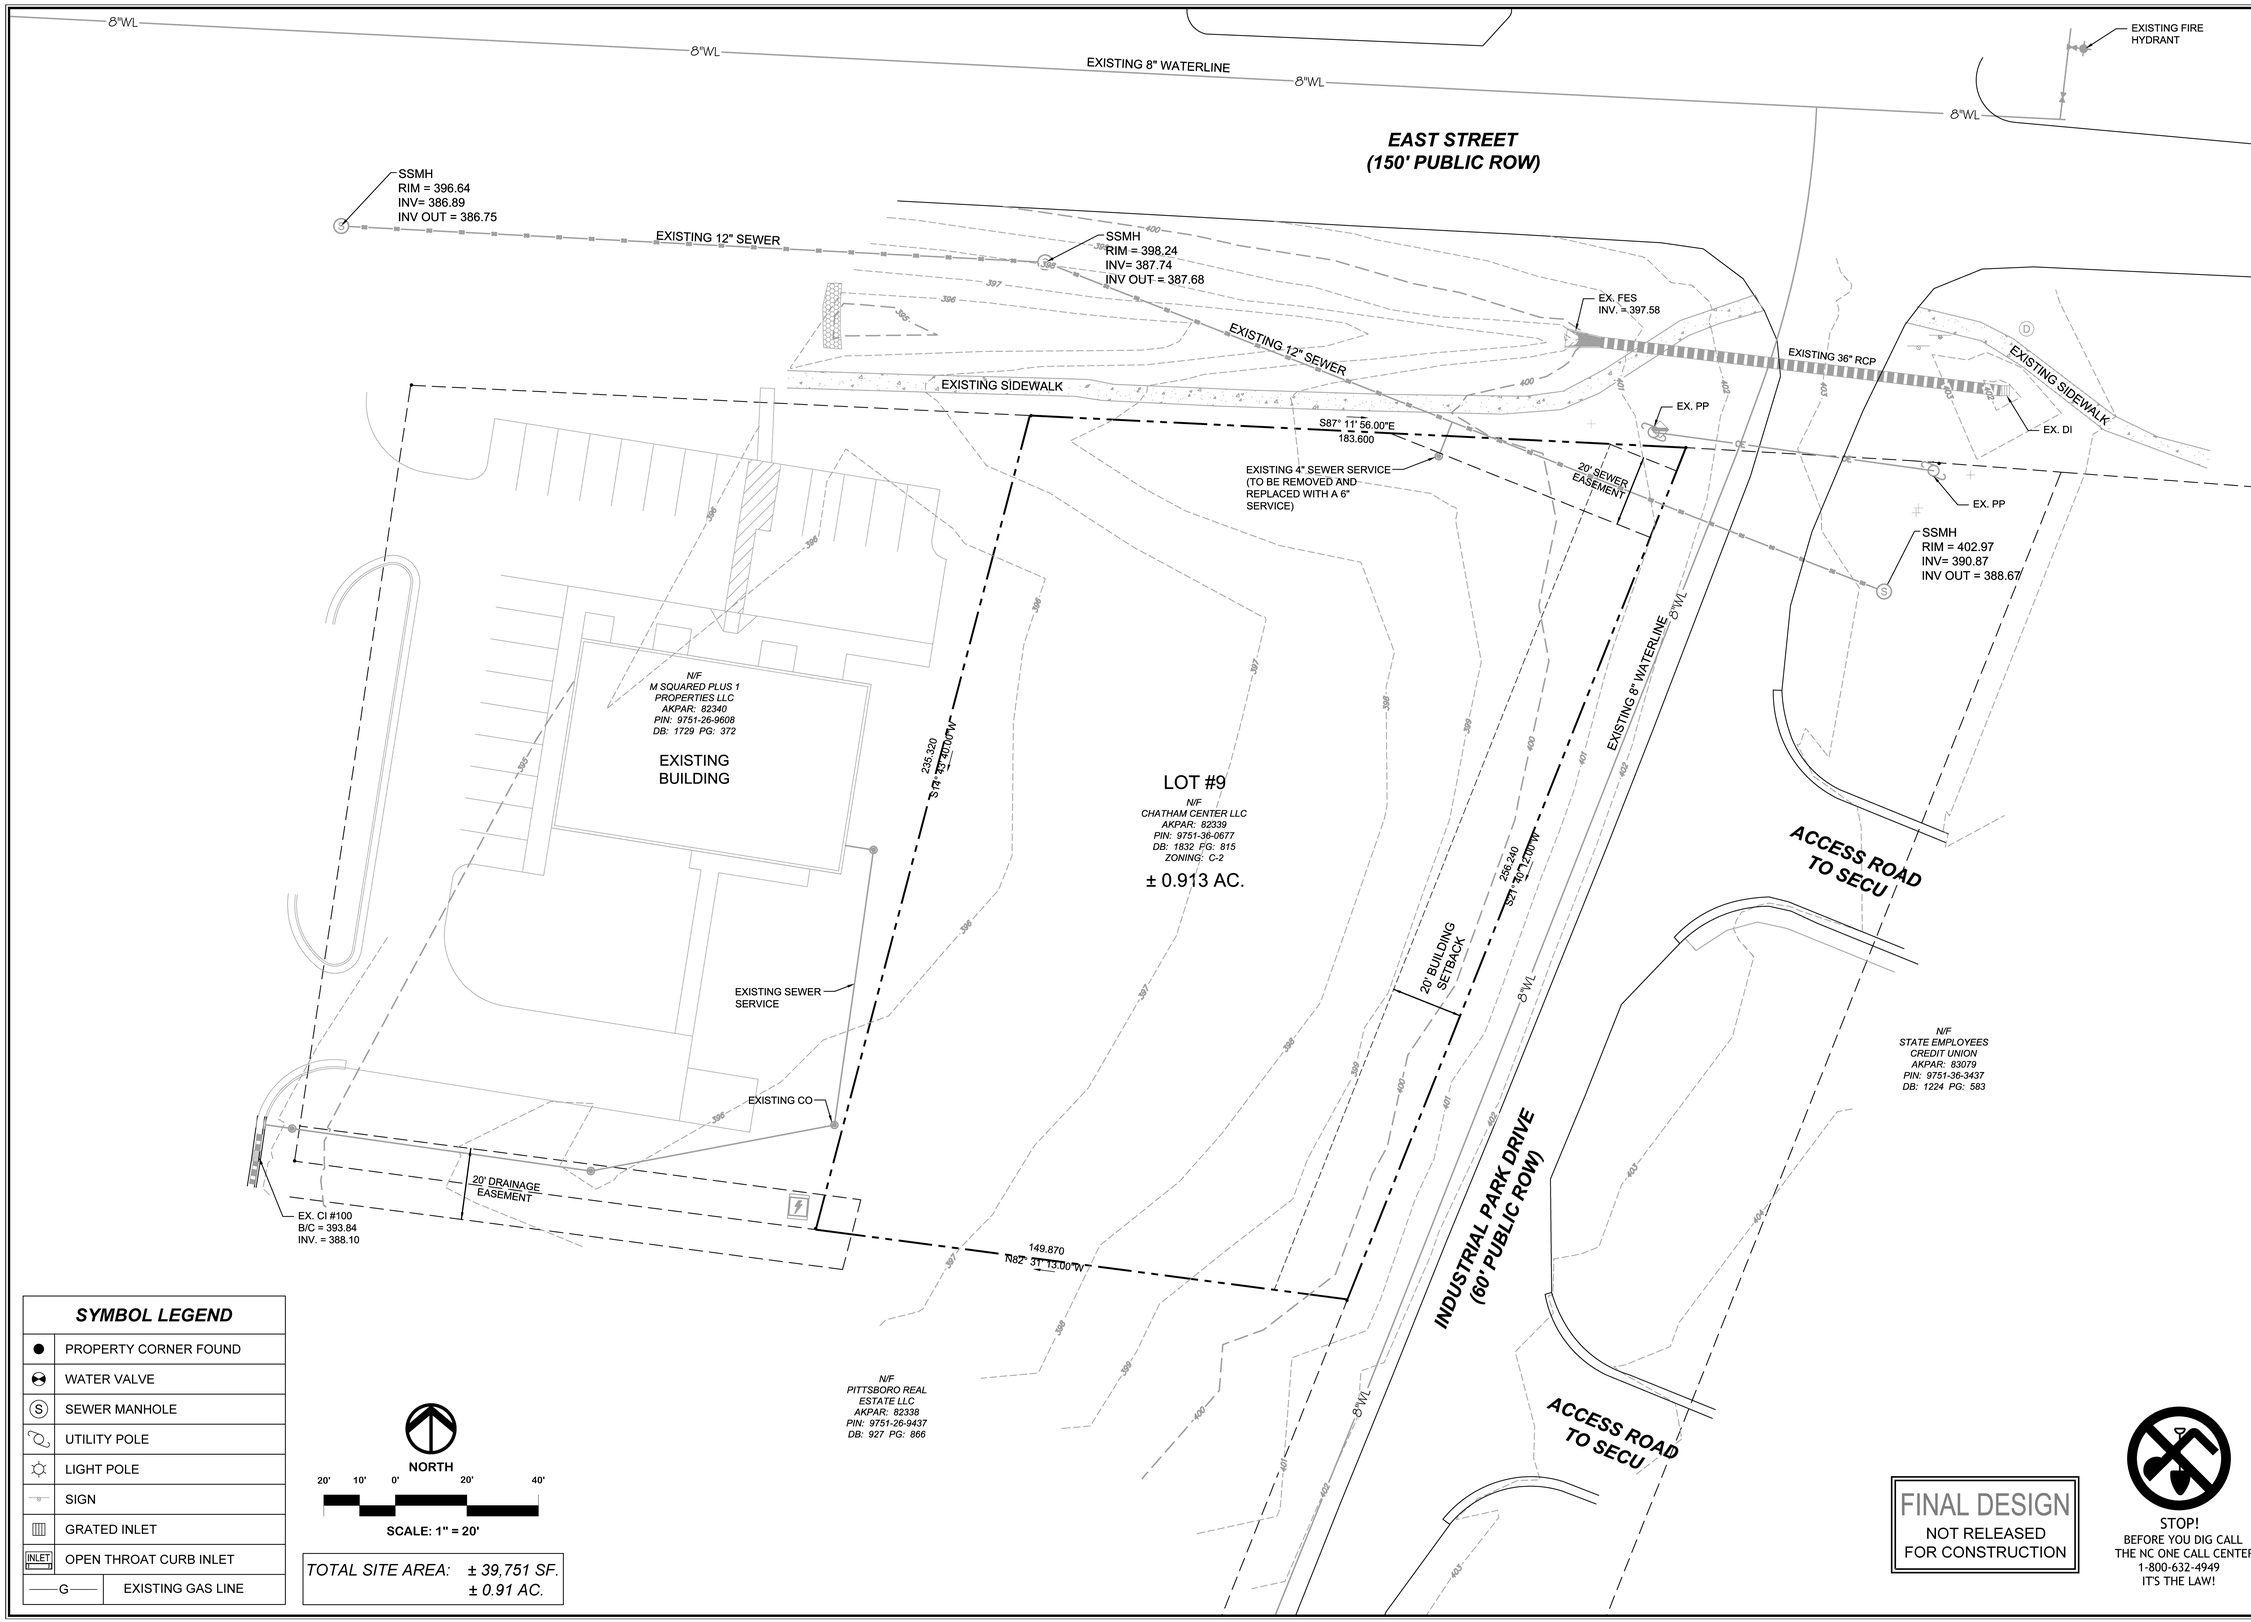

SYMBOL LEGEND	
●	PROPERTY CORNER FOUND
	WATER VALVE
Ⓢ	SEWER MANHOLE
	UTILITY POLE
	LIGHT POLE
	SIGN
	GRATED INLET
INLET	OPEN THROAT CURB INLET
—G—	EXISTING GAS LINE

TOTAL SITE AREA: ± 39,751 SF.
± 0.91 AC.

FINAL DESIGN
NOT RELEASED
FOR CONSTRUCTION

STOP!
BEFORE YOU DIG CALL
THE NC ONE CALL CENTER
1-800-632-4949
IT'S THE LAW!

NO.	REVISIONS	DATE

CE GROUP
301 GLENWOOD AVE. 220
RALEIGH,NC 27603
PHONE: 919-367-8790
FAX: 919-322-0032
www.cegroupinc.com
License # C-1739

4/18/16
SEAL
1889

SITE DEVELOPMENT PLANS FOR LOT 9 US 64 EAST BUSINESS PARK EXISTING CONDITIONS CHATHAM COUNTY, NC

Date:	APRIL, 2016
Scale:	1" = 20'
Drawn:	CPM
Checked:	MPA
Project No.	127-198
Computer Dwg. Name	127-198_Sht-02-Existing-Conditions

Sheet No: 2 Of -