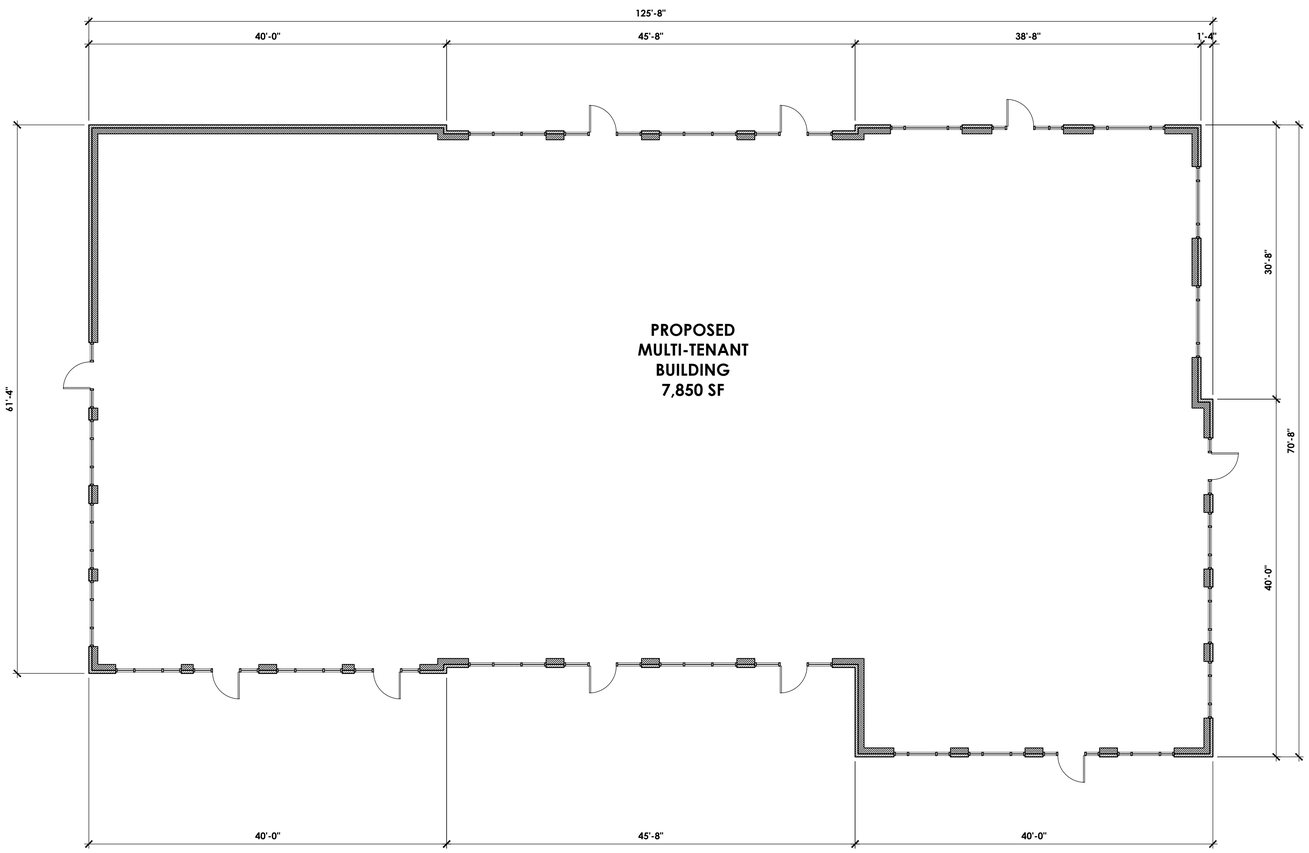

1 **FLOOR PLAN**
Scale: 1/8" = 1'-0"

FINLEY DESIGN
ARCHITECTURE + INTERIORS

FINLEY DESIGN PA
7806 NC HWY 751
SUITE 110
DURHAM, NC 27713
919-493-8200
FINLEYDESIGNARCH.COM

PRELIMINARY DESIGN

HIGHWAY 64 AND INDUSTRIAL DRIVE
PITTSBORO, NC

REVISIONS

PROJECT:	1613
DATE:	06/10/16
DRAWN BY:	TWR
CHECKED BY:	JDL

FLOOR PLAN

A1.0

/VOLUMES/F DRIVE/FINLEY DESIGN/PROJECTS/1613 64 & INDUSTRIAL PITTSBORO/EXPORTS/061016 TO CIVIL/1613_PLANS.DWG