PRELIMINARY DESIGN PHASE

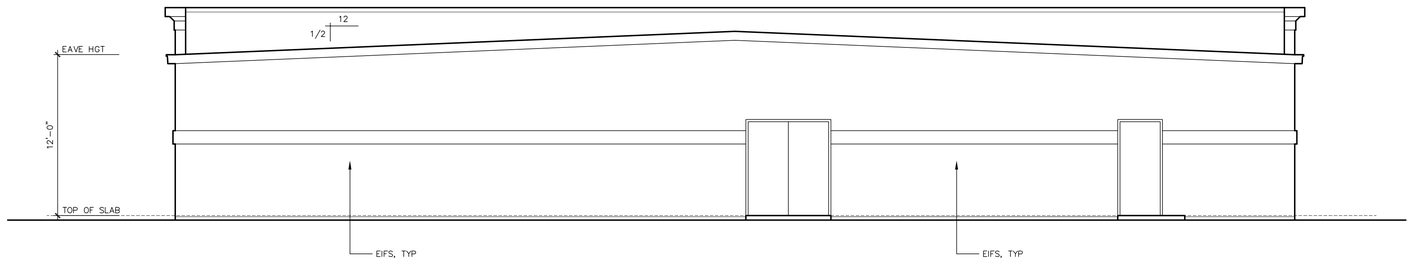

PROVIDE FLASHING OVER ALL WINDOWS & DOORS.

North Elevation

3/16" = 1'-0"

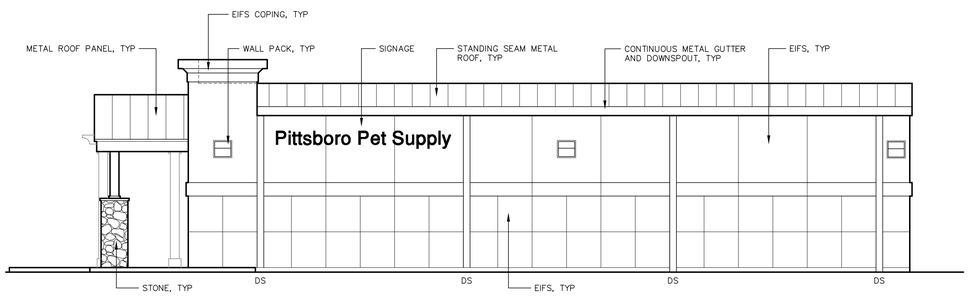

PROVIDE FLASHING OVER ALL WINDOWS & DOORS.

East Elevation

3/16" = 1'-0"

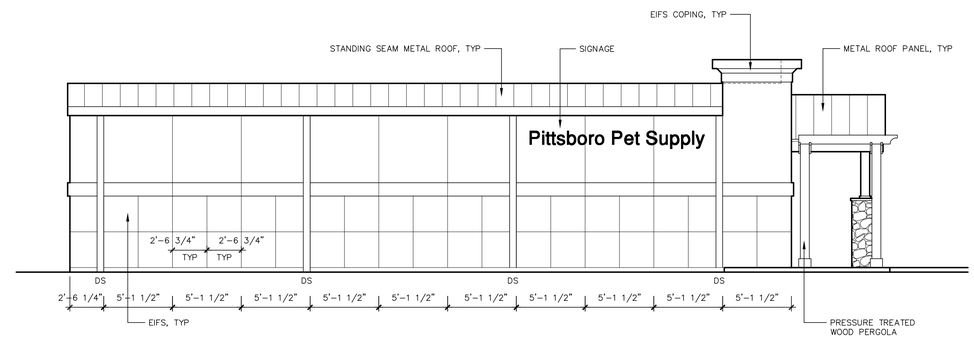

PROVIDE FLASHING OVER ALL WINDOWS & DOORS.

West Elevation

3/16" = 1'-0"

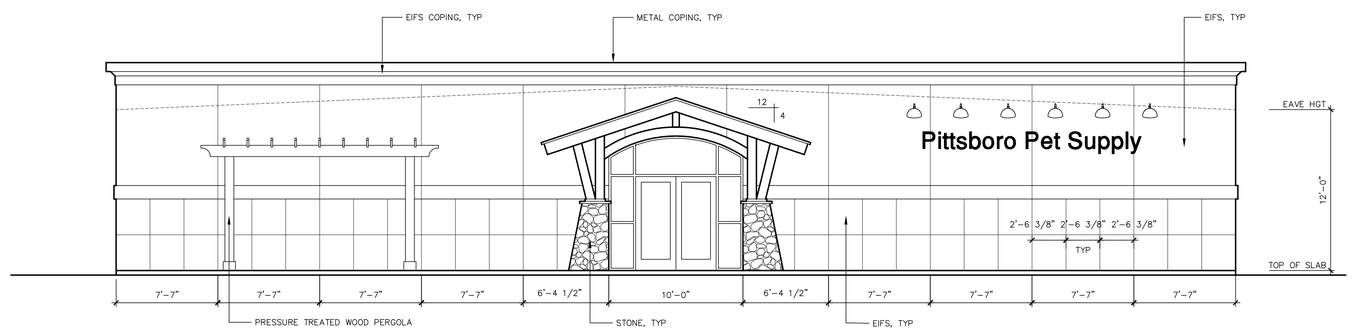

PROVIDE FLASHING OVER ALL WINDOWS & DOORS.

South Elevation

3/16" = 1'-0"

SMITH Architecture, PA
102 Paisley Street Suite 100 Greensboro, NC 27401 (336) 272-5656 smitharc@bellsouth.net www.smitharchitecturepa.com

BAR CONSTRUCTION COMPANY INC
611-A INDUSTRIAL AVE GREENSBORO, NC

Pittsboro Pet Supply

Lot 10 Commerce Court Pittsboro, North Carolina

A-2.0

These drawings are protected under copyright laws and may not be reproduced in part or in whole without specific written consent. © 2015 Smith Architecture, P.A.

14.010

January 13, 2015