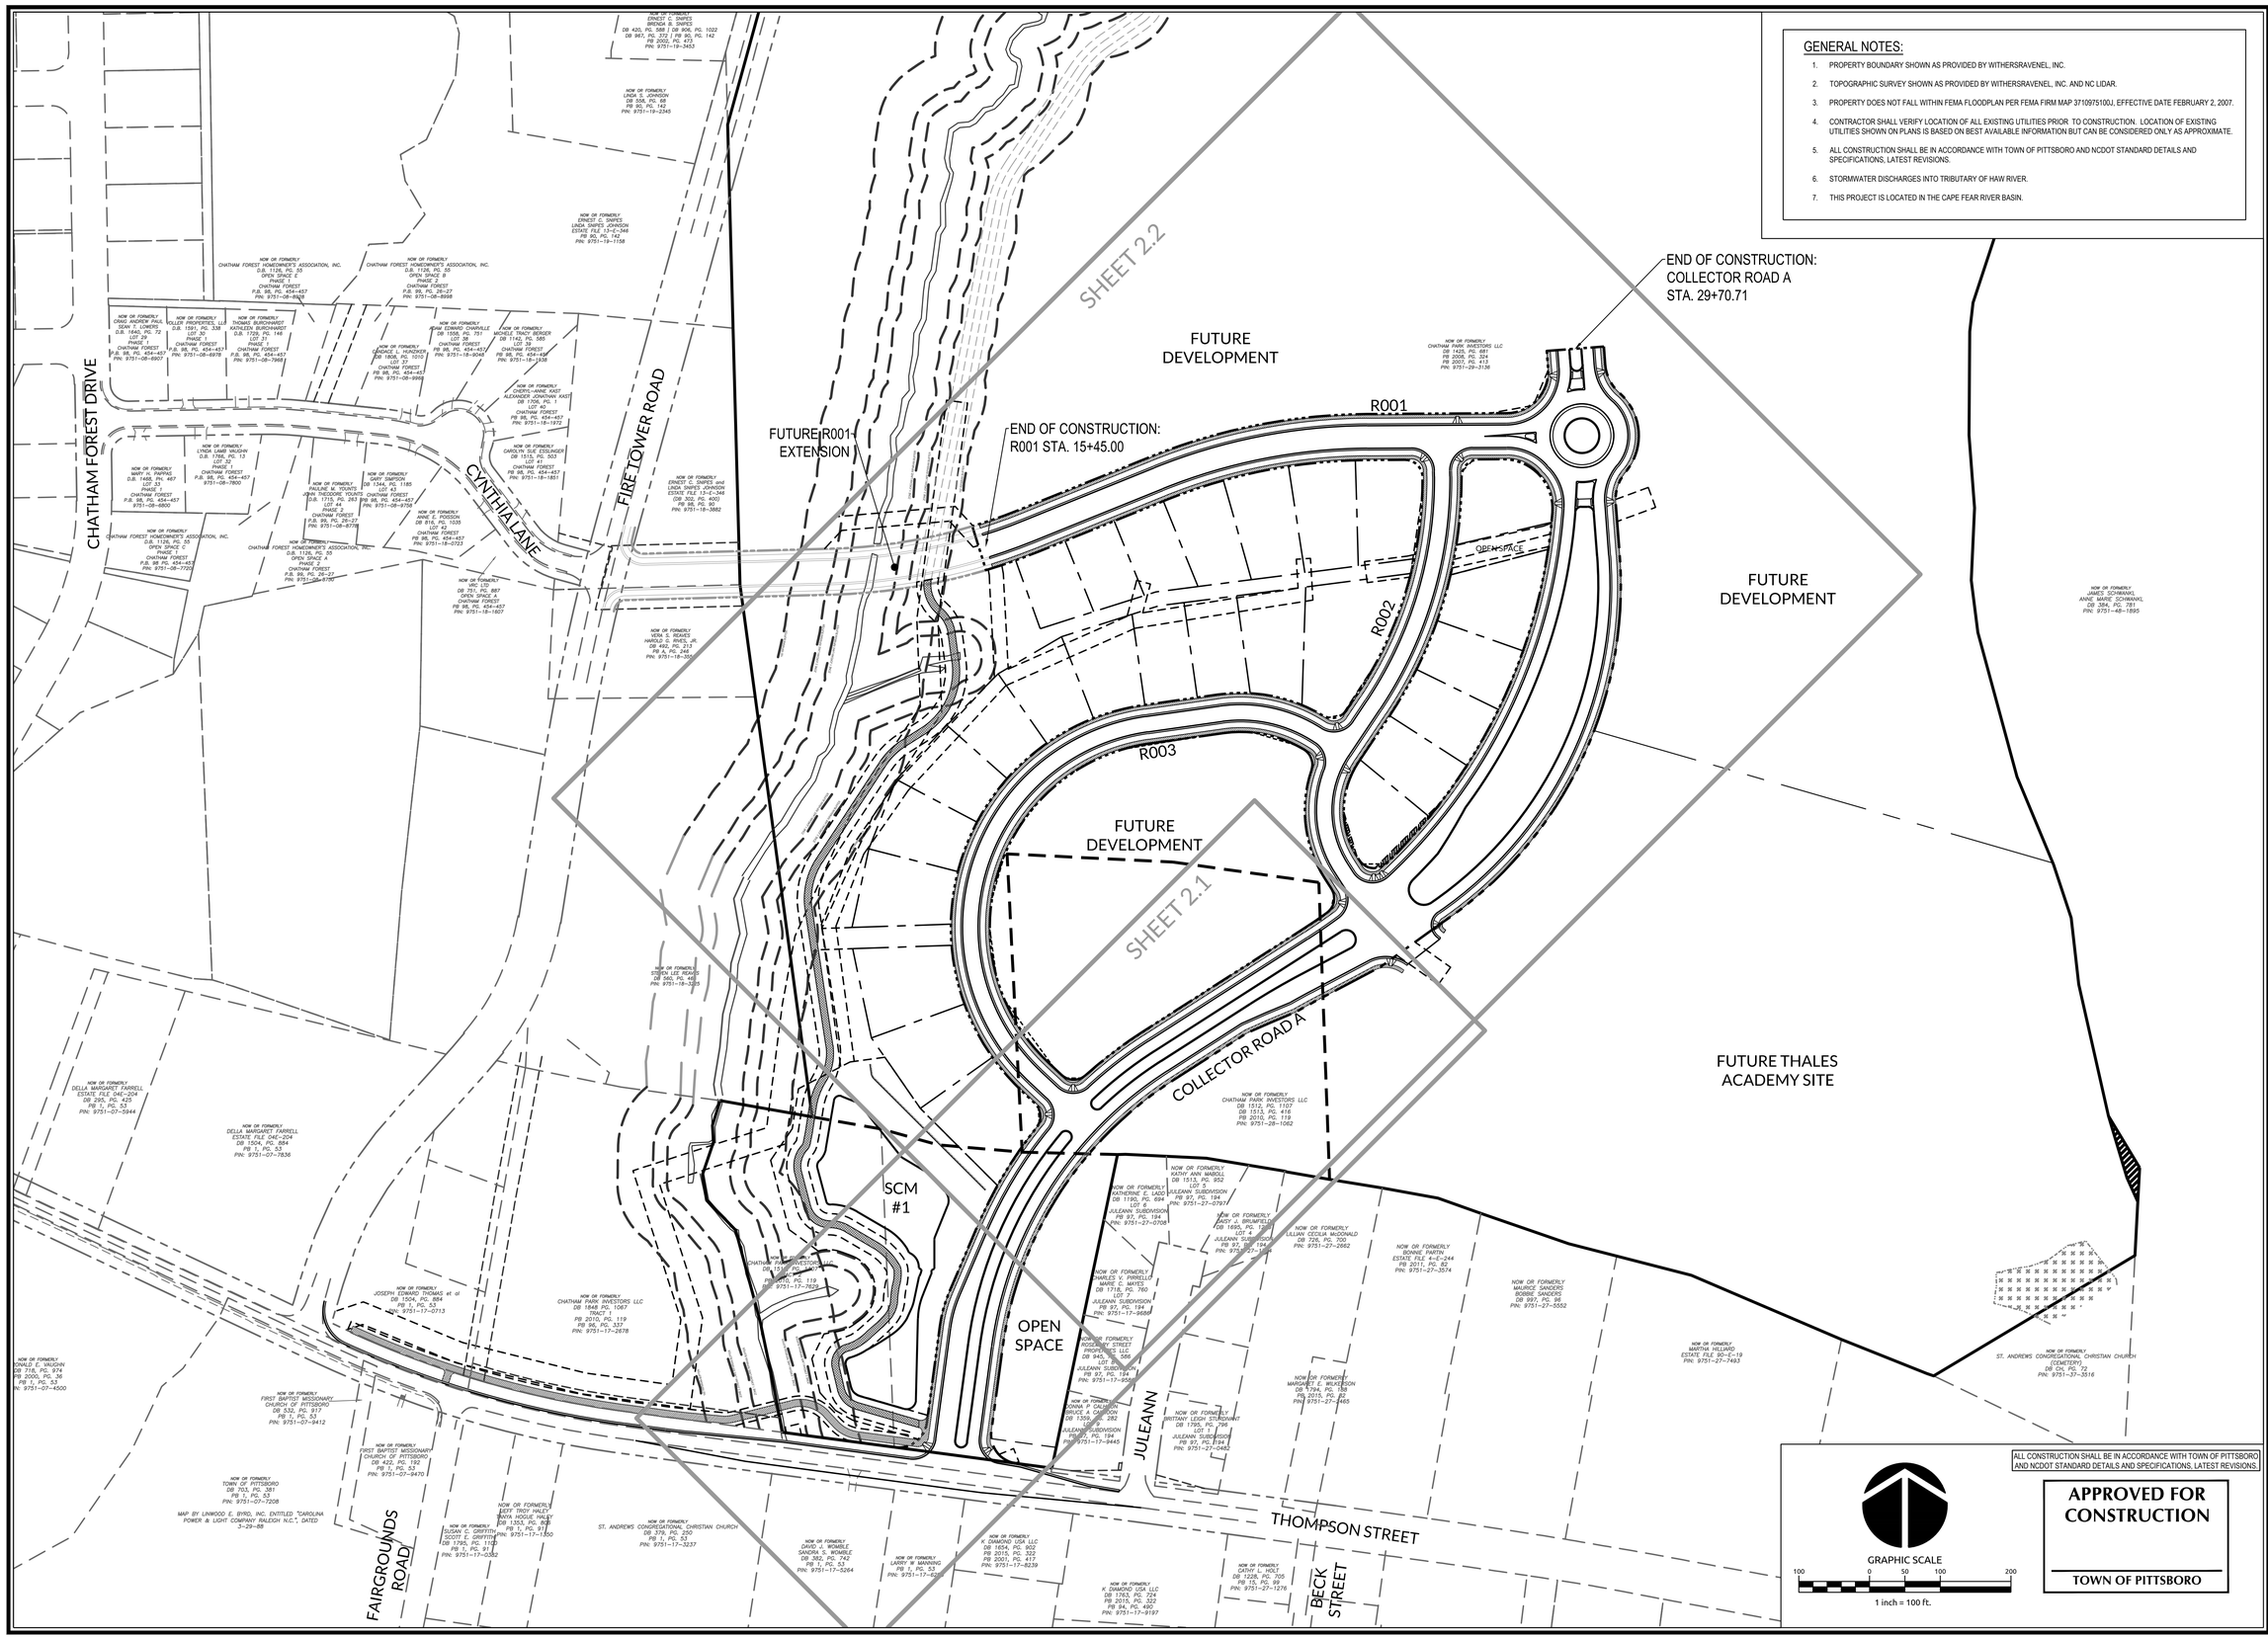

GENERAL NOTES:

1. PROPERTY BOUNDARY SHOWN AS PROVIDED BY WITHERSRAVENEL, INC.
2. TOPOGRAPHIC SURVEY SHOWN AS PROVIDED BY WITHERSRAVENEL, INC. AND NC LIDAR.
3. PROPERTY DOES NOT FALL WITHIN FEMA FLOODPLAN PER FEMA FIRM MAP 3710975100J, EFFECTIVE DATE FEBRUARY 2, 2007.
4. CONTRACTOR SHALL VERIFY LOCATION OF ALL EXISTING UTILITIES PRIOR TO CONSTRUCTION. LOCATION OF EXISTING UTILITIES SHOWN ON PLANS IS BASED ON BEST AVAILABLE INFORMATION BUT CAN BE CONSIDERED ONLY AS APPROXIMATE.
5. ALL CONSTRUCTION SHALL BE IN ACCORDANCE WITH TOWN OF PITTSBORO AND NCDOT STANDARD DETAILS AND SPECIFICATIONS, LATEST REVISIONS.
6. STORMWATER DISCHARGES INTO TRIBUTARY OF HAW RIVER.
7. THIS PROJECT IS LOCATED IN THE CAPE FEAR RIVER BASIN.

GRAPHIC SCALE

100 0 50 100 200

1 inch = 100 ft.

ALL CONSTRUCTION SHALL BE IN ACCORDANCE WITH TOWN OF PITTSBORO AND NCDOT STANDARD DETAILS AND SPECIFICATIONS, LATEST REVISIONS.

APPROVED FOR CONSTRUCTION

TOWN OF PITTSBORO

WithersRavenel
Engineers | Planners | Surveyors
115 MacKenan Drive | Cary, NC 27511 | t: 919.469.3340 | license #: C-0832 | www.withersravenel.com

CHATHAM PARK SECTION 5.1

PITTSBORO, CHATHAM COUNTY, NORTH CAROLINA

OVERALL SITE PLAN

Job No.	02150098.12	Drawn By	JCI
Date	11/07/16	Designer	JCI

NORTH CAROLINA PROFESSIONAL ENGINEER JOHN C. IHNATOLA

PRELIMINARY
NOT APPROVED FOR CONSTRUCTION

Revisions

Sheet No.
2.0

K:\15\15-0090\150098.12-CP Sec 5.6 Collector Rd\CAD\Construction Drawings\2.0 OVERALL SITE PLAN.dwg- Monday, November 07, 2016 10:46:28 AM- DURYEA, COLLEEN E.