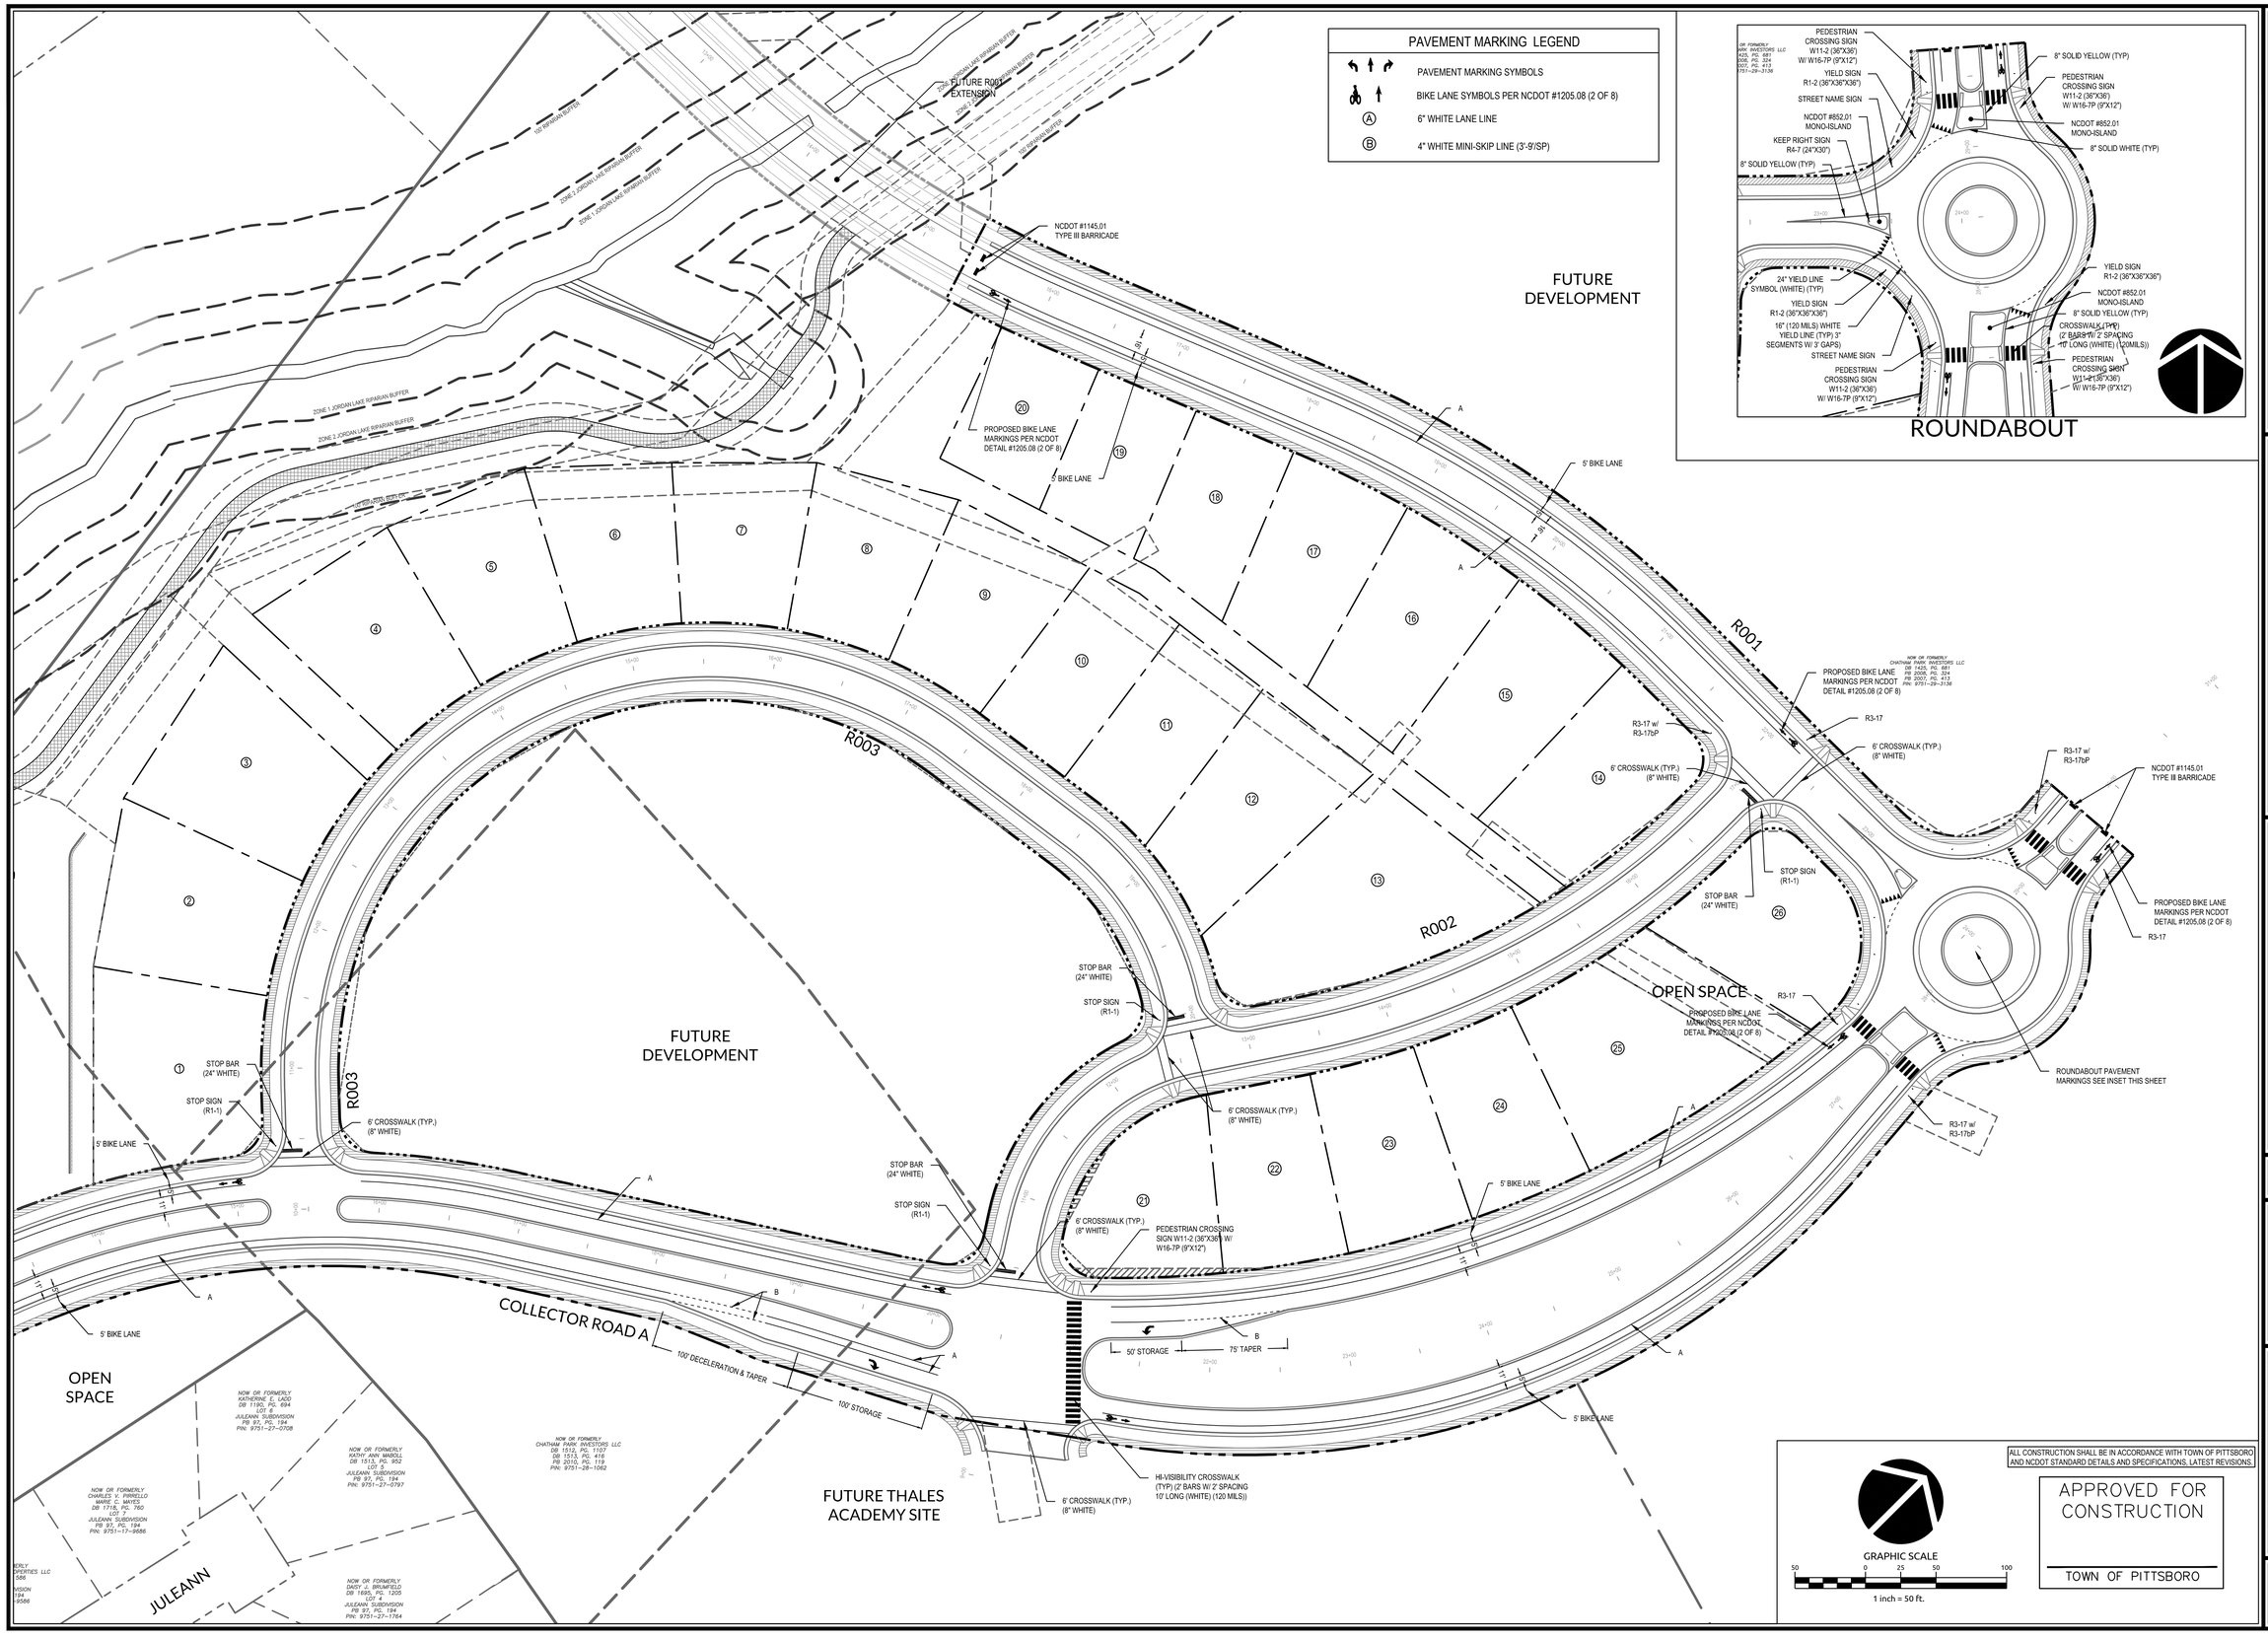

ALL CONSTRUCTION SHALL BE IN ACCORDANCE WITH TOWN OF PITTSBORO AND NCDOT STANDARD DETAILS AND SPECIFICATIONS, LATEST REVISIONS.

APPROVED FOR CONSTRUCTION

TOWN OF PITTSBORO

WithersRavenel
Engineers | Planners | Surveyors

115 MacKenan Drive | Cary, NC 27511 | t: 919.469.3340 | license #: C-0832 | www.withersravenel.com

CHATHAM PARK SECTION 5.1

PITTSBORO, CHATHAM COUNTY, NORTH CAROLINA

PAVEMENT MARKING PLAN

Job No.	02150098.12	Drawn By	JCI
Date	11/07/16	Designer	JCI

NORTH CAROLINA PROFESSIONAL ENGINEER SEAL 019982 HAN C. I HNATOV

PRELIMINARY
NOT APPROVED FOR CONSTRUCTION

Revisions

Sheet No.
2.4

K:\15\15-0099\150098.12-CP Sec 5.6 Collector Rd\CADD\Construction Drawings\2.3 - 2.4 PAVEMENT MARKING PLAN.dwg - Monday, November 07, 2016 10:56:15 AM - DARYLA COULEENE