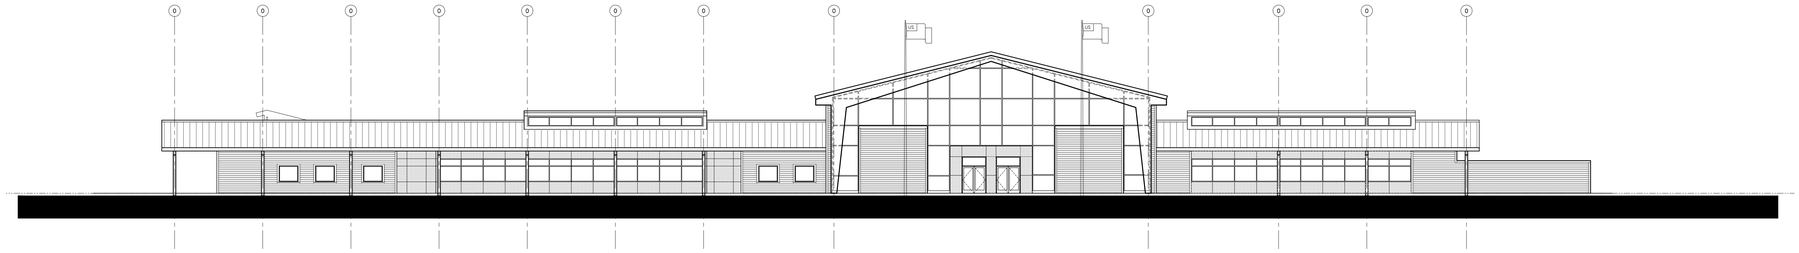

01 SOUTH ELEVATON - BASE BID
1/16"=1'-0"

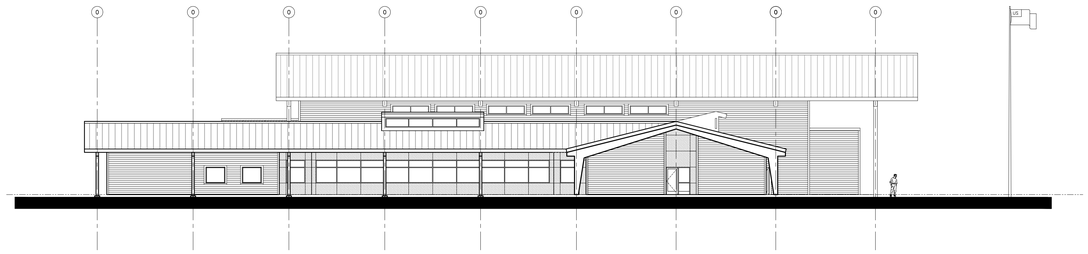

02 WEST ELEVATION
1/16"=1'-0"

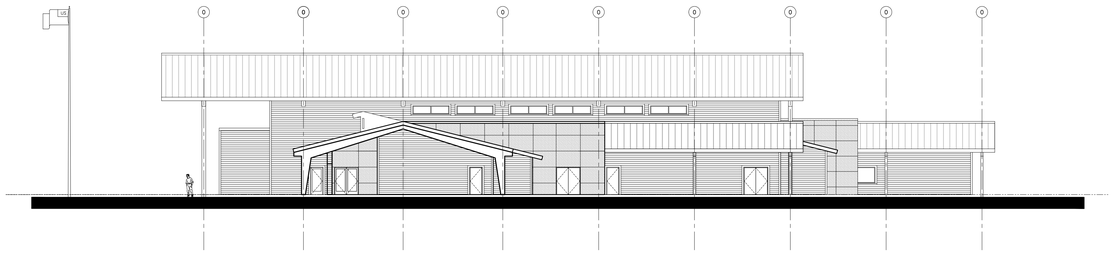

03 EAST ELEVATION
1/16"=1'-0"

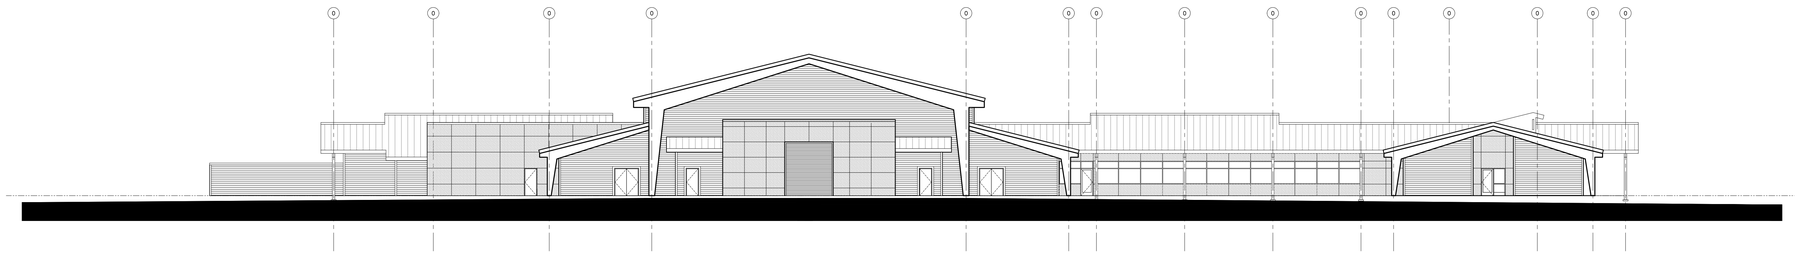

04 NORTH ELEVATON - BASE BID
1/16"=1'-0"

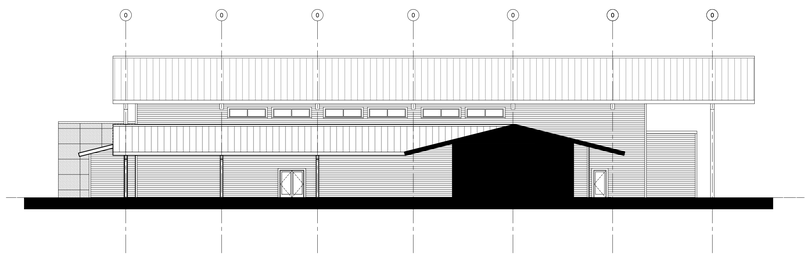

04 WEST ELEVATION - INTERMEDIATE
1/16"=1'-0"

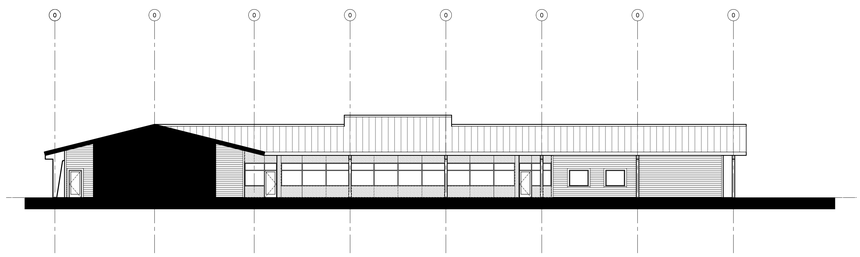

05 EAST ELEVATION - INTERMEDIATE

ELEVATIONS
- BASE BID

THE CHATHAM COUNTY AGRICULTURE & CONFERENCE CENTER
PITTSBORO, NORTH CAROLINA

HOBBS ARCHITECTS, PA
Architects & Consultants
480 Hillsboro Street, Suite 400
Pittsboro, North Carolina 27312
Voice: (919) 545-2004
Fax: (919) 545-9002

DESIGN
DEVELOPMENT
SET

DATE
10-04-13

A3.1

OF 00