LINE	BEARING	DISTANCE
2 – 3	S 09°25'48" W	2.19'
6 – 7	S 04°01'37" E	266.68'
7 – 8	S 04°01'37" E	49.91'
8 – 9	N 78°28'07" W	20.00'
9 – 10	N 78°28'07" W	167.85'
10 – 11	N 00°27'28" E	7.10'
11 – 12	N 85°27'32" W	43.92'
12 – 13	S 88°59'08" W	279.40'
13 – 14	N 88°08'22" W	66.78'
14 – 15	N 88°21'44" W	86.51'
15 – 16	N 89°06'07" W	166.42'
16 – 17	N 88°43'50" W	192.39'
17 – 18	S 87°48'40" W	105.57'
18 – 19	S 07°02'26" W	100.35'
19 – 20	S 07°02'26" W	50.20'
20 – 21	N 80°02'00" W	314.83'
21 – 22	N 09°57'13" E	49.94'
22 – 23	N 09°57'13" E	86.18'
25 – 26	N 47°23'24" W	129.20'
4 – 27	S 84°48'37" E	125.50'(tie)

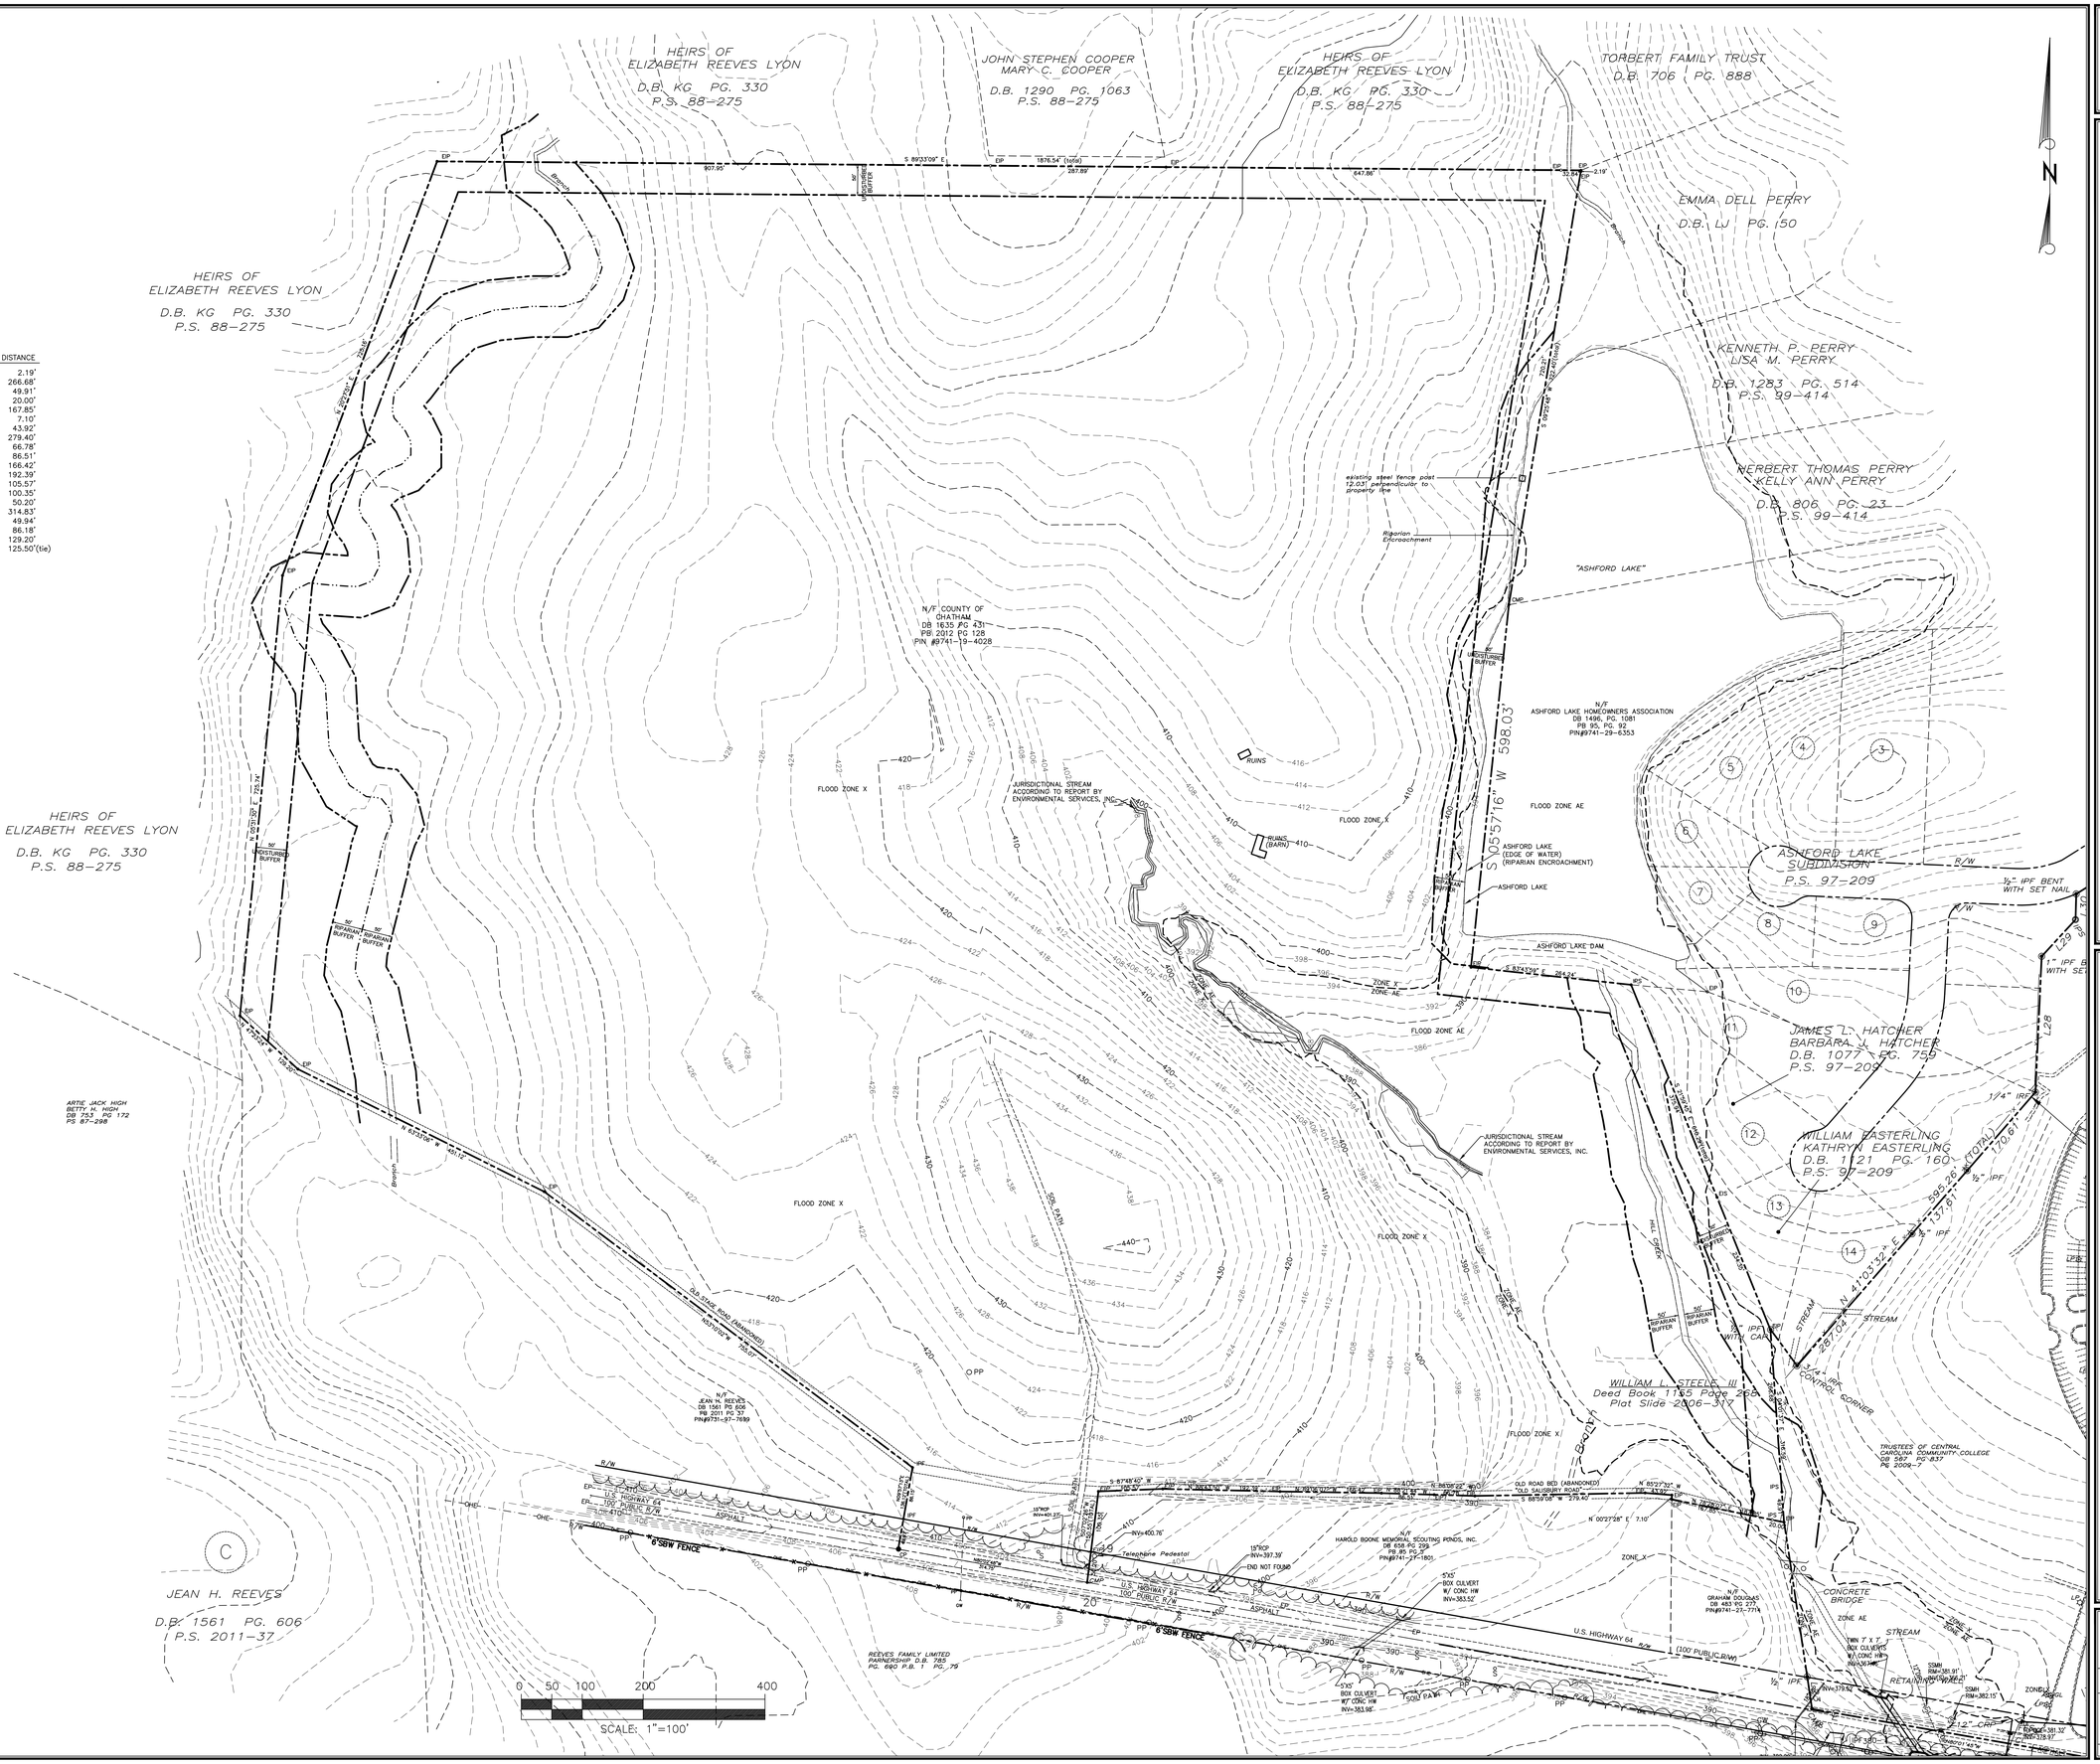

CONSTRUCTION DRAWING EXISTING CONDITIONS PLAN

THE CHATHAM COUNTY AGRICULTURE & CONFERENCE CENTER

PITTSBORO, NORTH CAROLINA

PROGRESS DRAWING NOT FOR CONSTRUCTION

PROGRESS DRAWING NOT FOR CONSTRUCTION

HOBBS ARCHITECTS, PA
Architects & Consultants
460 Hillsboro Street, Suite 400
Pittsboro, North Carolina 27312
Voice: (919) 545-2004
Fax: (919) 545-9002

CONSTRUCTION DRAWING SET

DATE 02-26-14

C2.0

OF 00