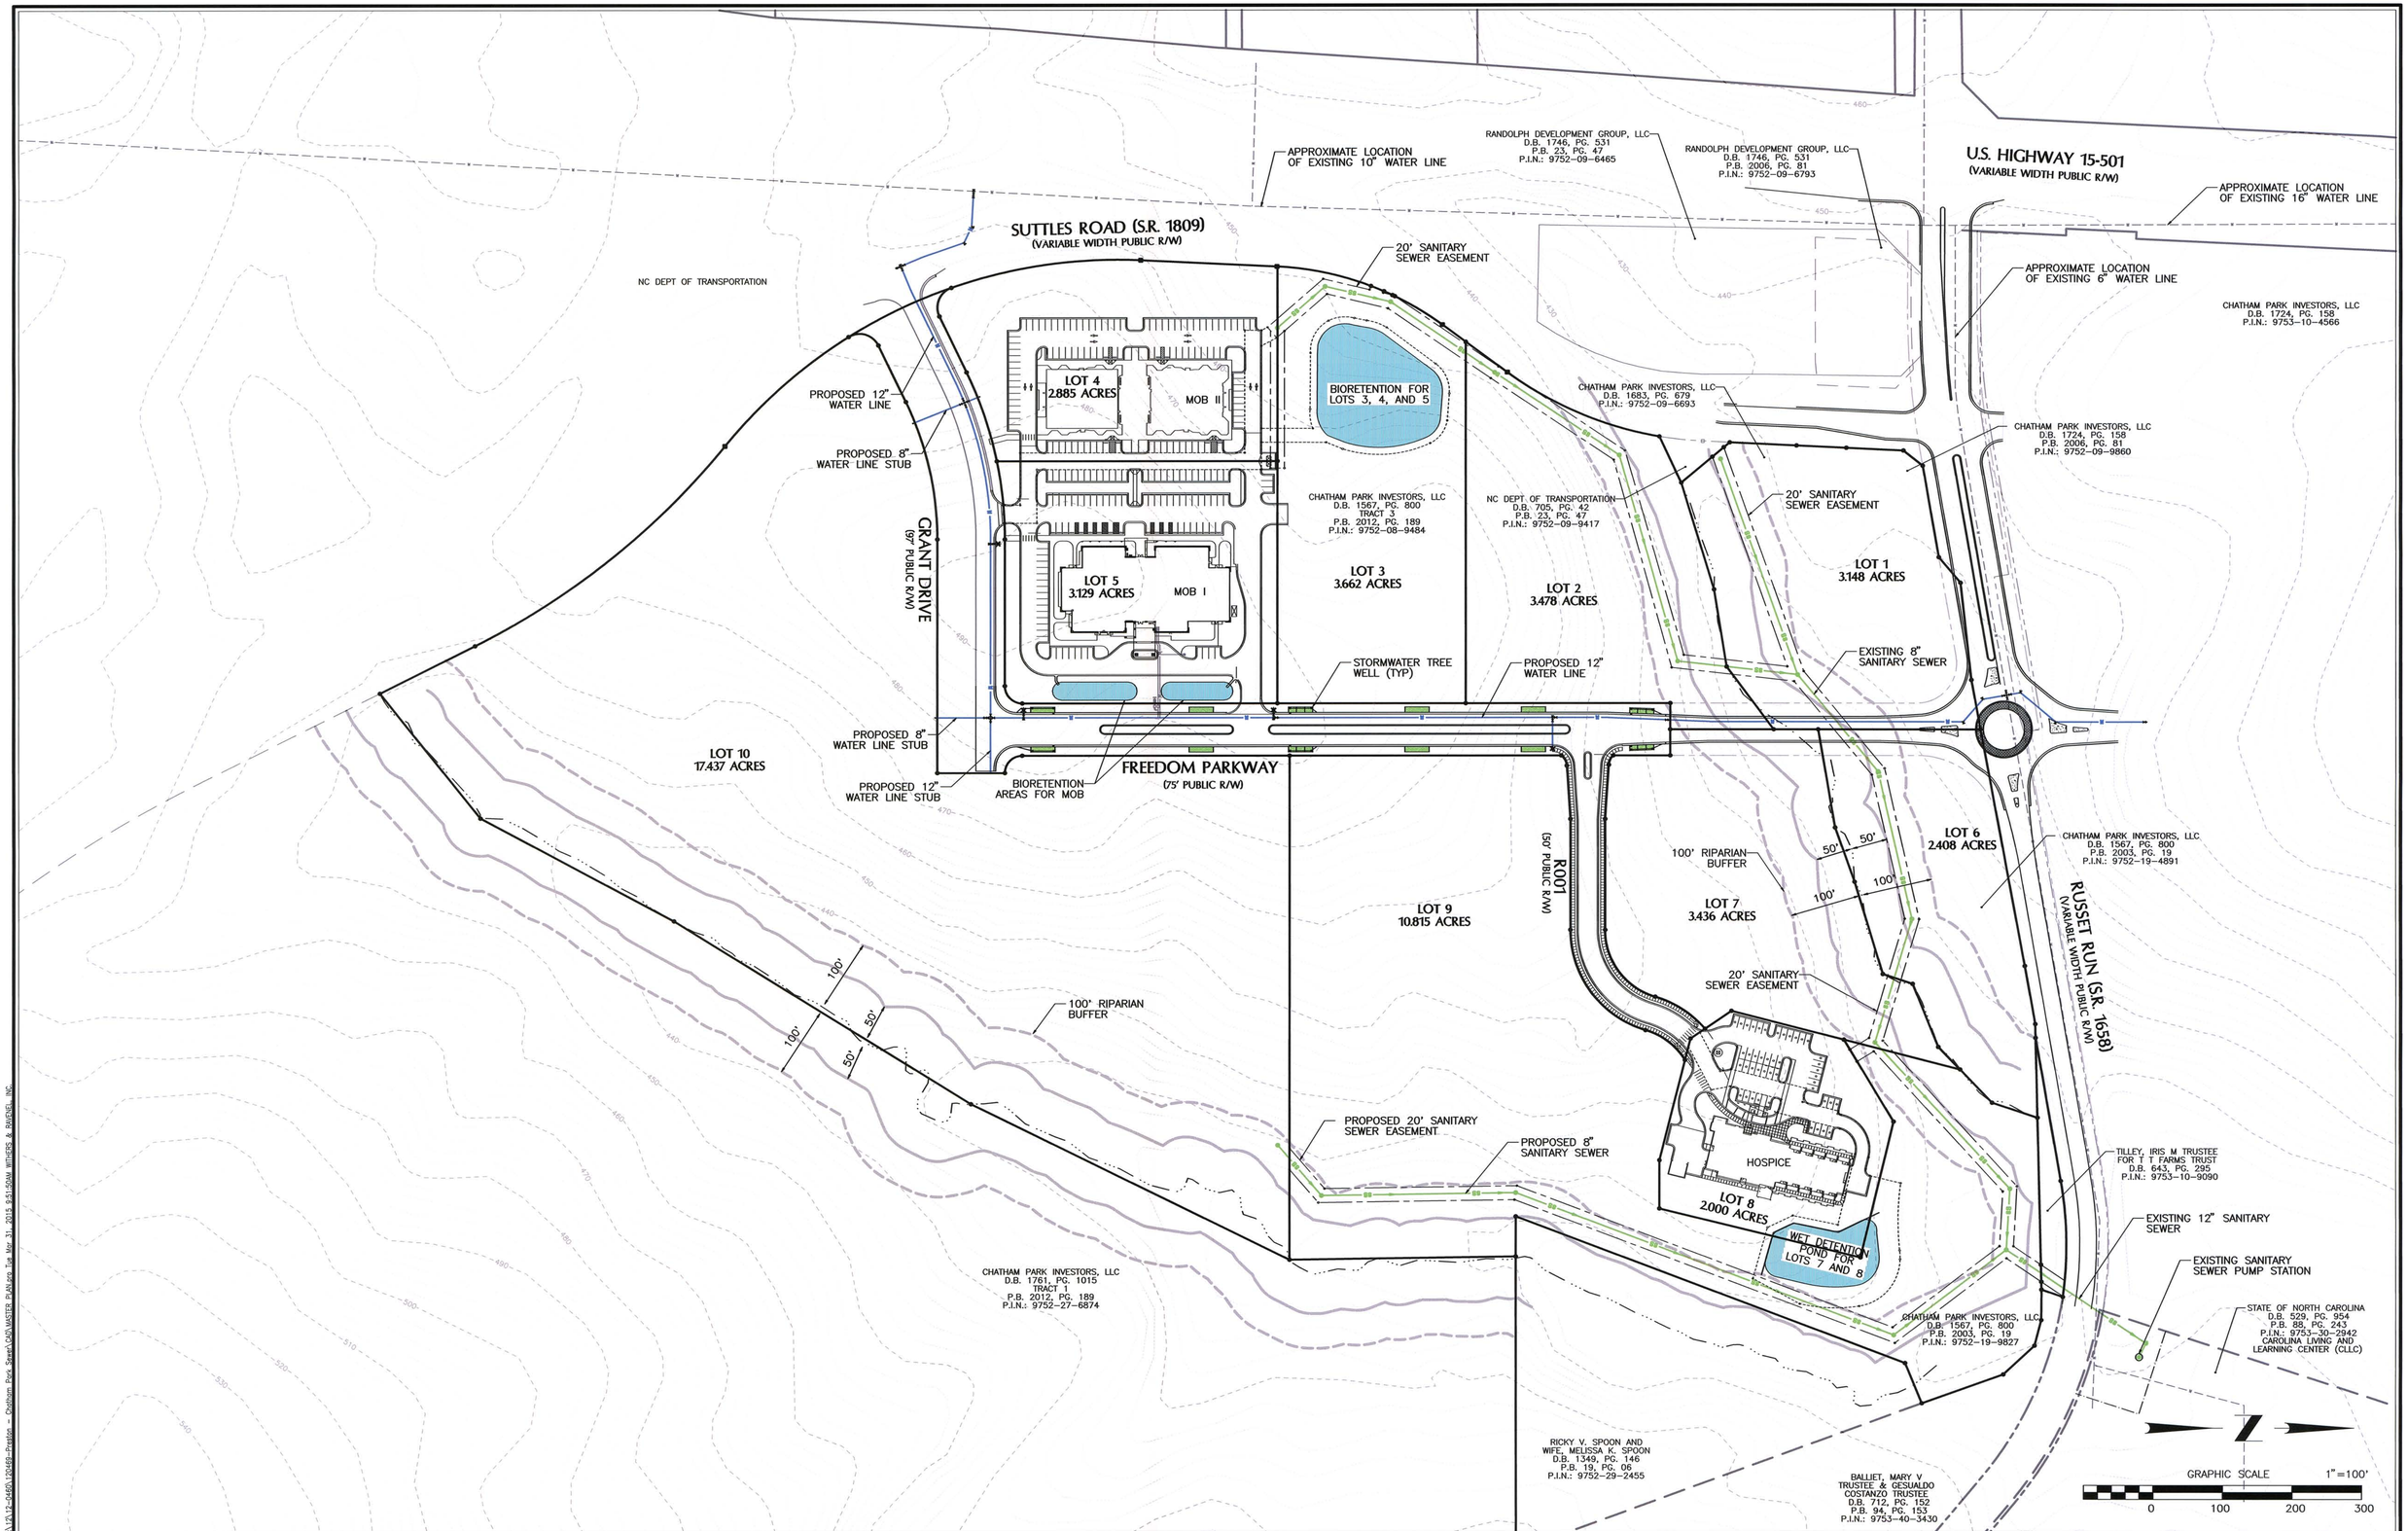

No.	Revision	Date	By
1	TOP & SITE REVISIONS	03/30/15	RTO

Designer	W&R	Scale	1" = 100'
Drawn By	RTO	Date	12/31/14
Checked By	RTO	Job No.	21204690

CHATHAM PARK MEDICAL OFFICE BUILDING & HOSPICE
GRANT DRIVE & FREEDOM PARKWAY EXTENSION

TOWN OF PITTSBORO CHATHAM COUNTY NORTH CAROLINA

PRELIMINARY SITE PLAN

WITHERS & RAVENEL
ENGINEERS | PLANNERS | SURVEYORS
115 MacKenan Drive Cary, North Carolina 27511 tel: 919-469-3340 www.withersravenel.com License No. C-0832

Sheet No. 1 of 1

K:\21\21-204690\PROJECT\Preliminary - Pittsboro Plan Sheets\MASTER PLAN\Site Plan for Rev. #1, 2015 #3\SITE PLAN WITHERS & RAVENEL, INC.