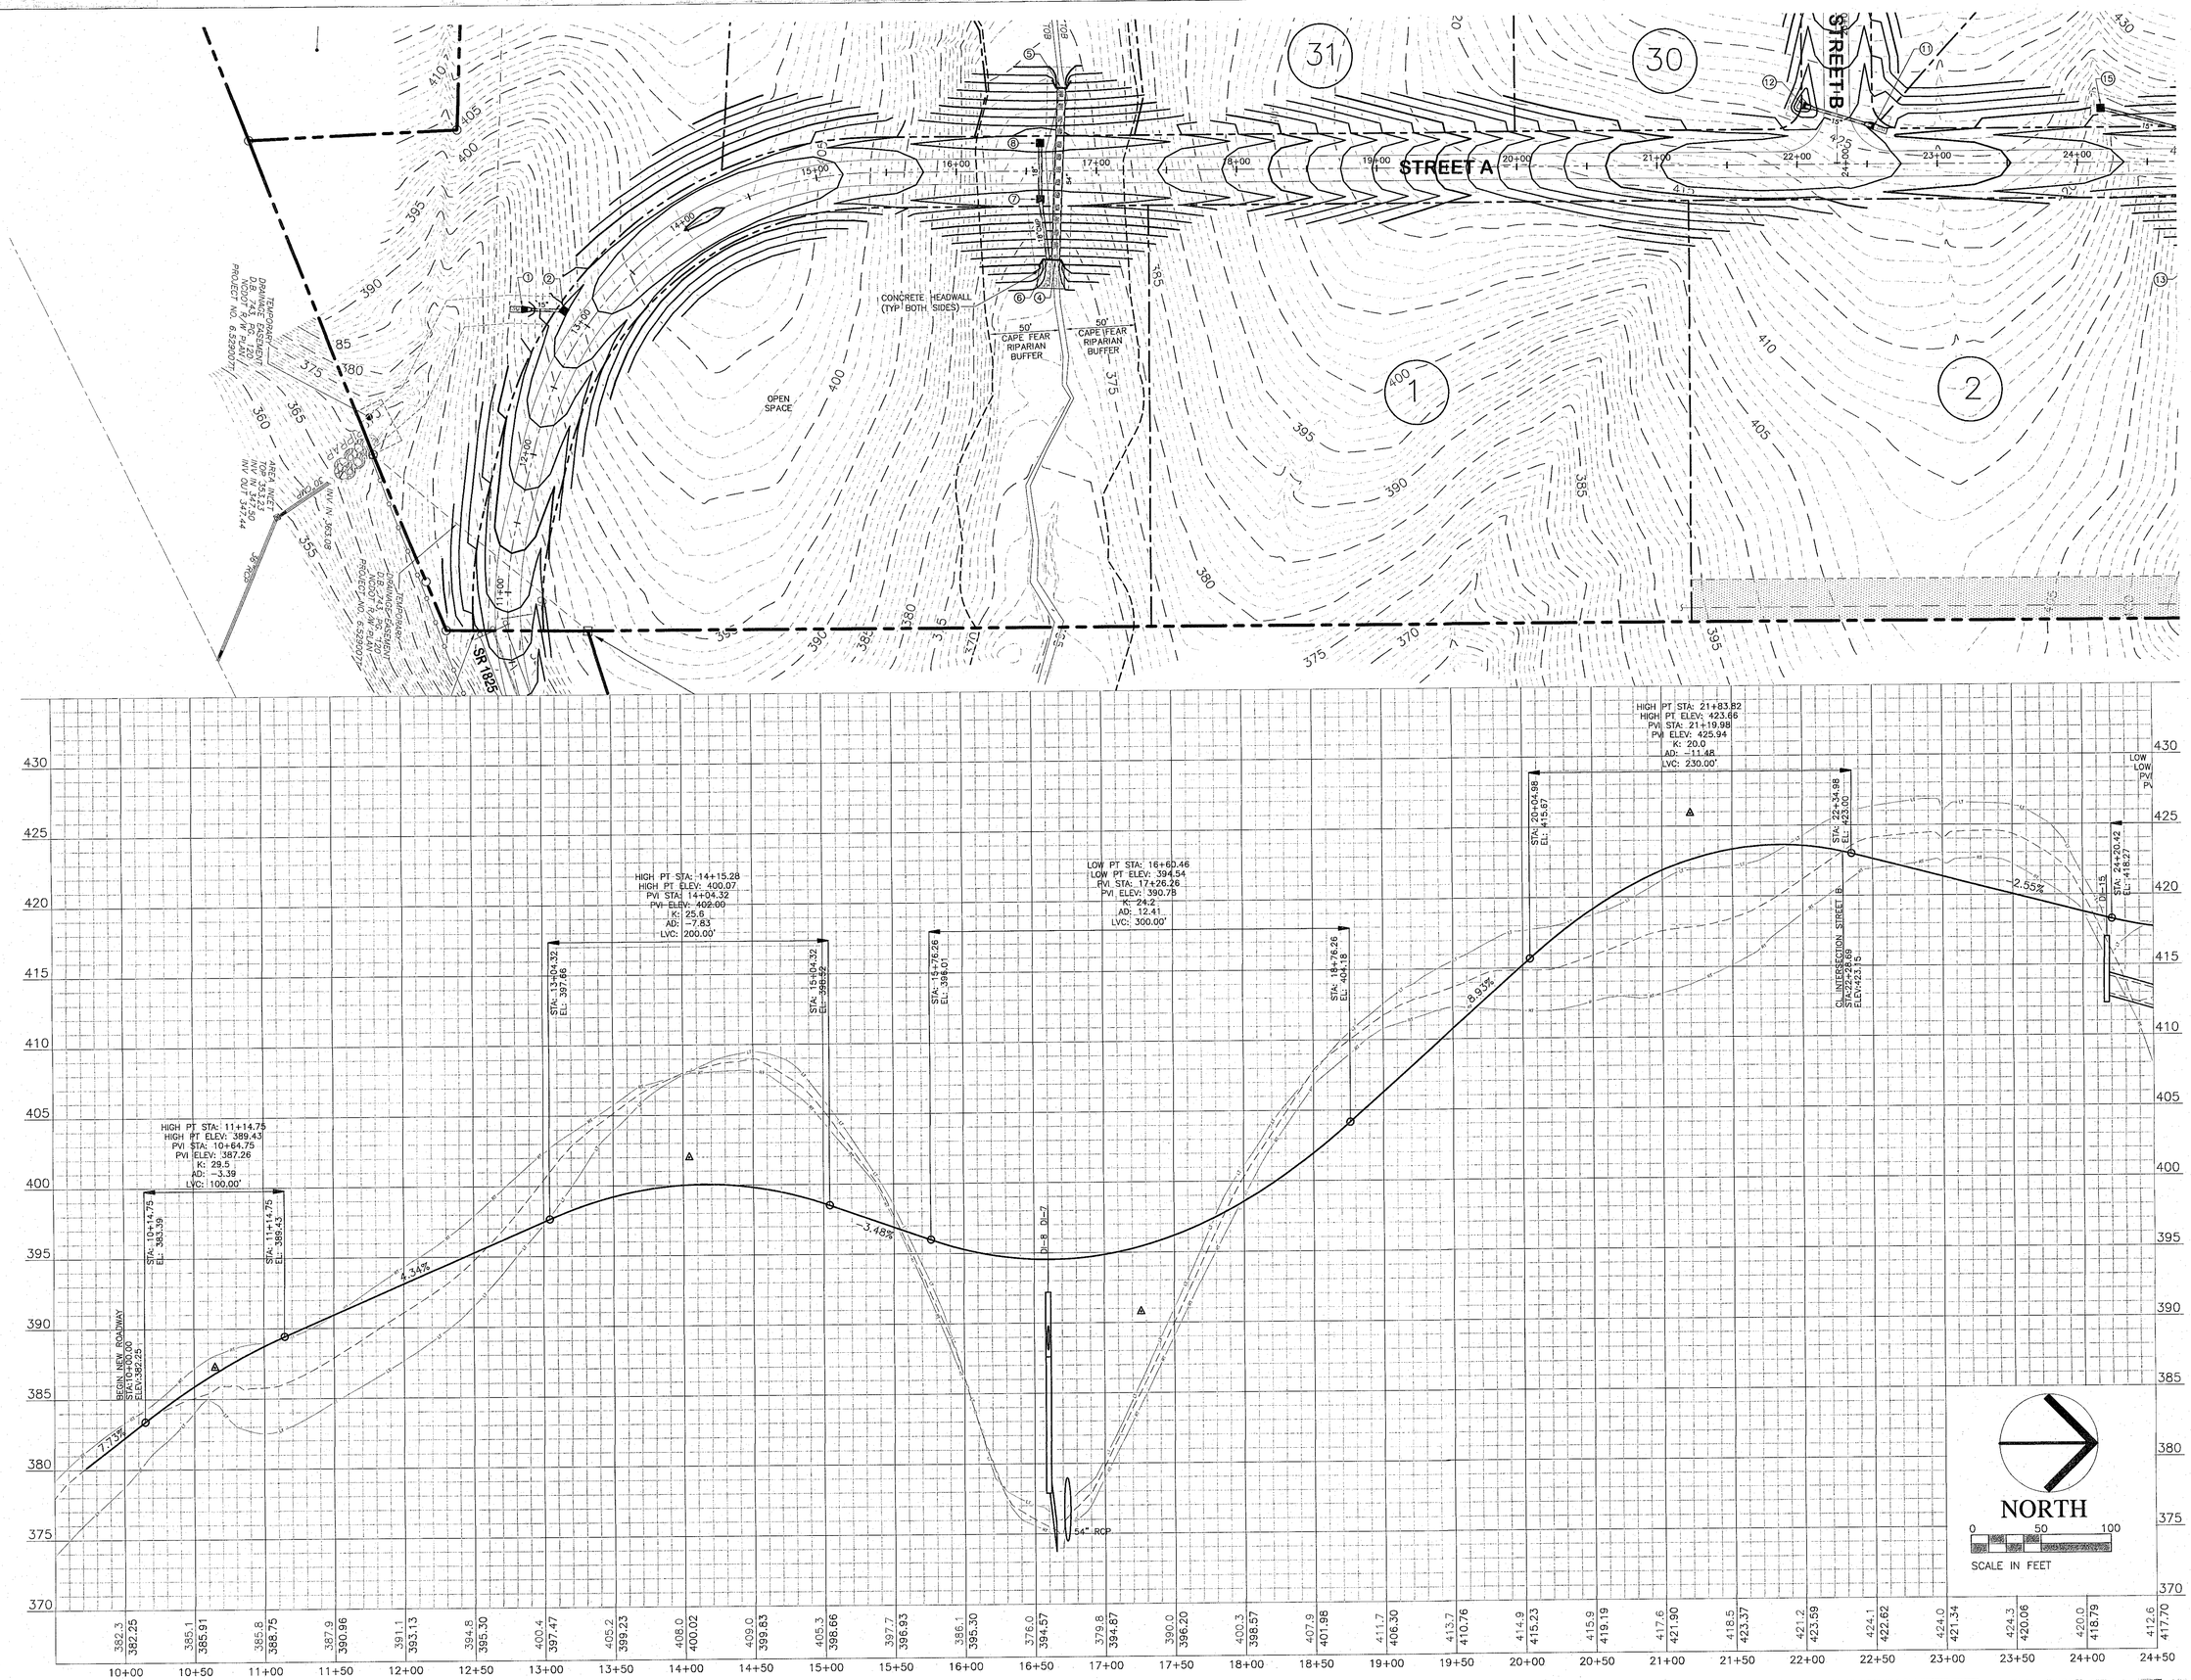

PLD

PIEDMONT LAND DESIGN, LLP
8522-204 SIX FORKS ROAD
RALEIGH, NORTH CAROLINA 27615
919.845.7600 PHONE
919.845.7703 FAX

NORTH CAROLINA PROFESSIONAL SEAL 030854 ENGINEER MICHAEL L. SCHNEIDER 5/6/15

PRELIMINARY
NOT FOR CONSTRUCTION

RIVERSTONE SUBDIVISION

HIGHWAY 64
PITTSBORO, NORTH CAROLINA

ISSUED: 05 MAY 2015

REVISIONS:

DRAWN BY: MLS
CHECKED BY: JDL

PROJECT: FPRSP

STREET A
PLAN & PROFILE
STA 10+00 - 24+00

DWG. NO. PS 10

F:\Projects\FPRSP\Drawings\Site\PS 10-13 Plan & Profiles.dwg - STREET A (1) May 05, '15 - 4:32pm