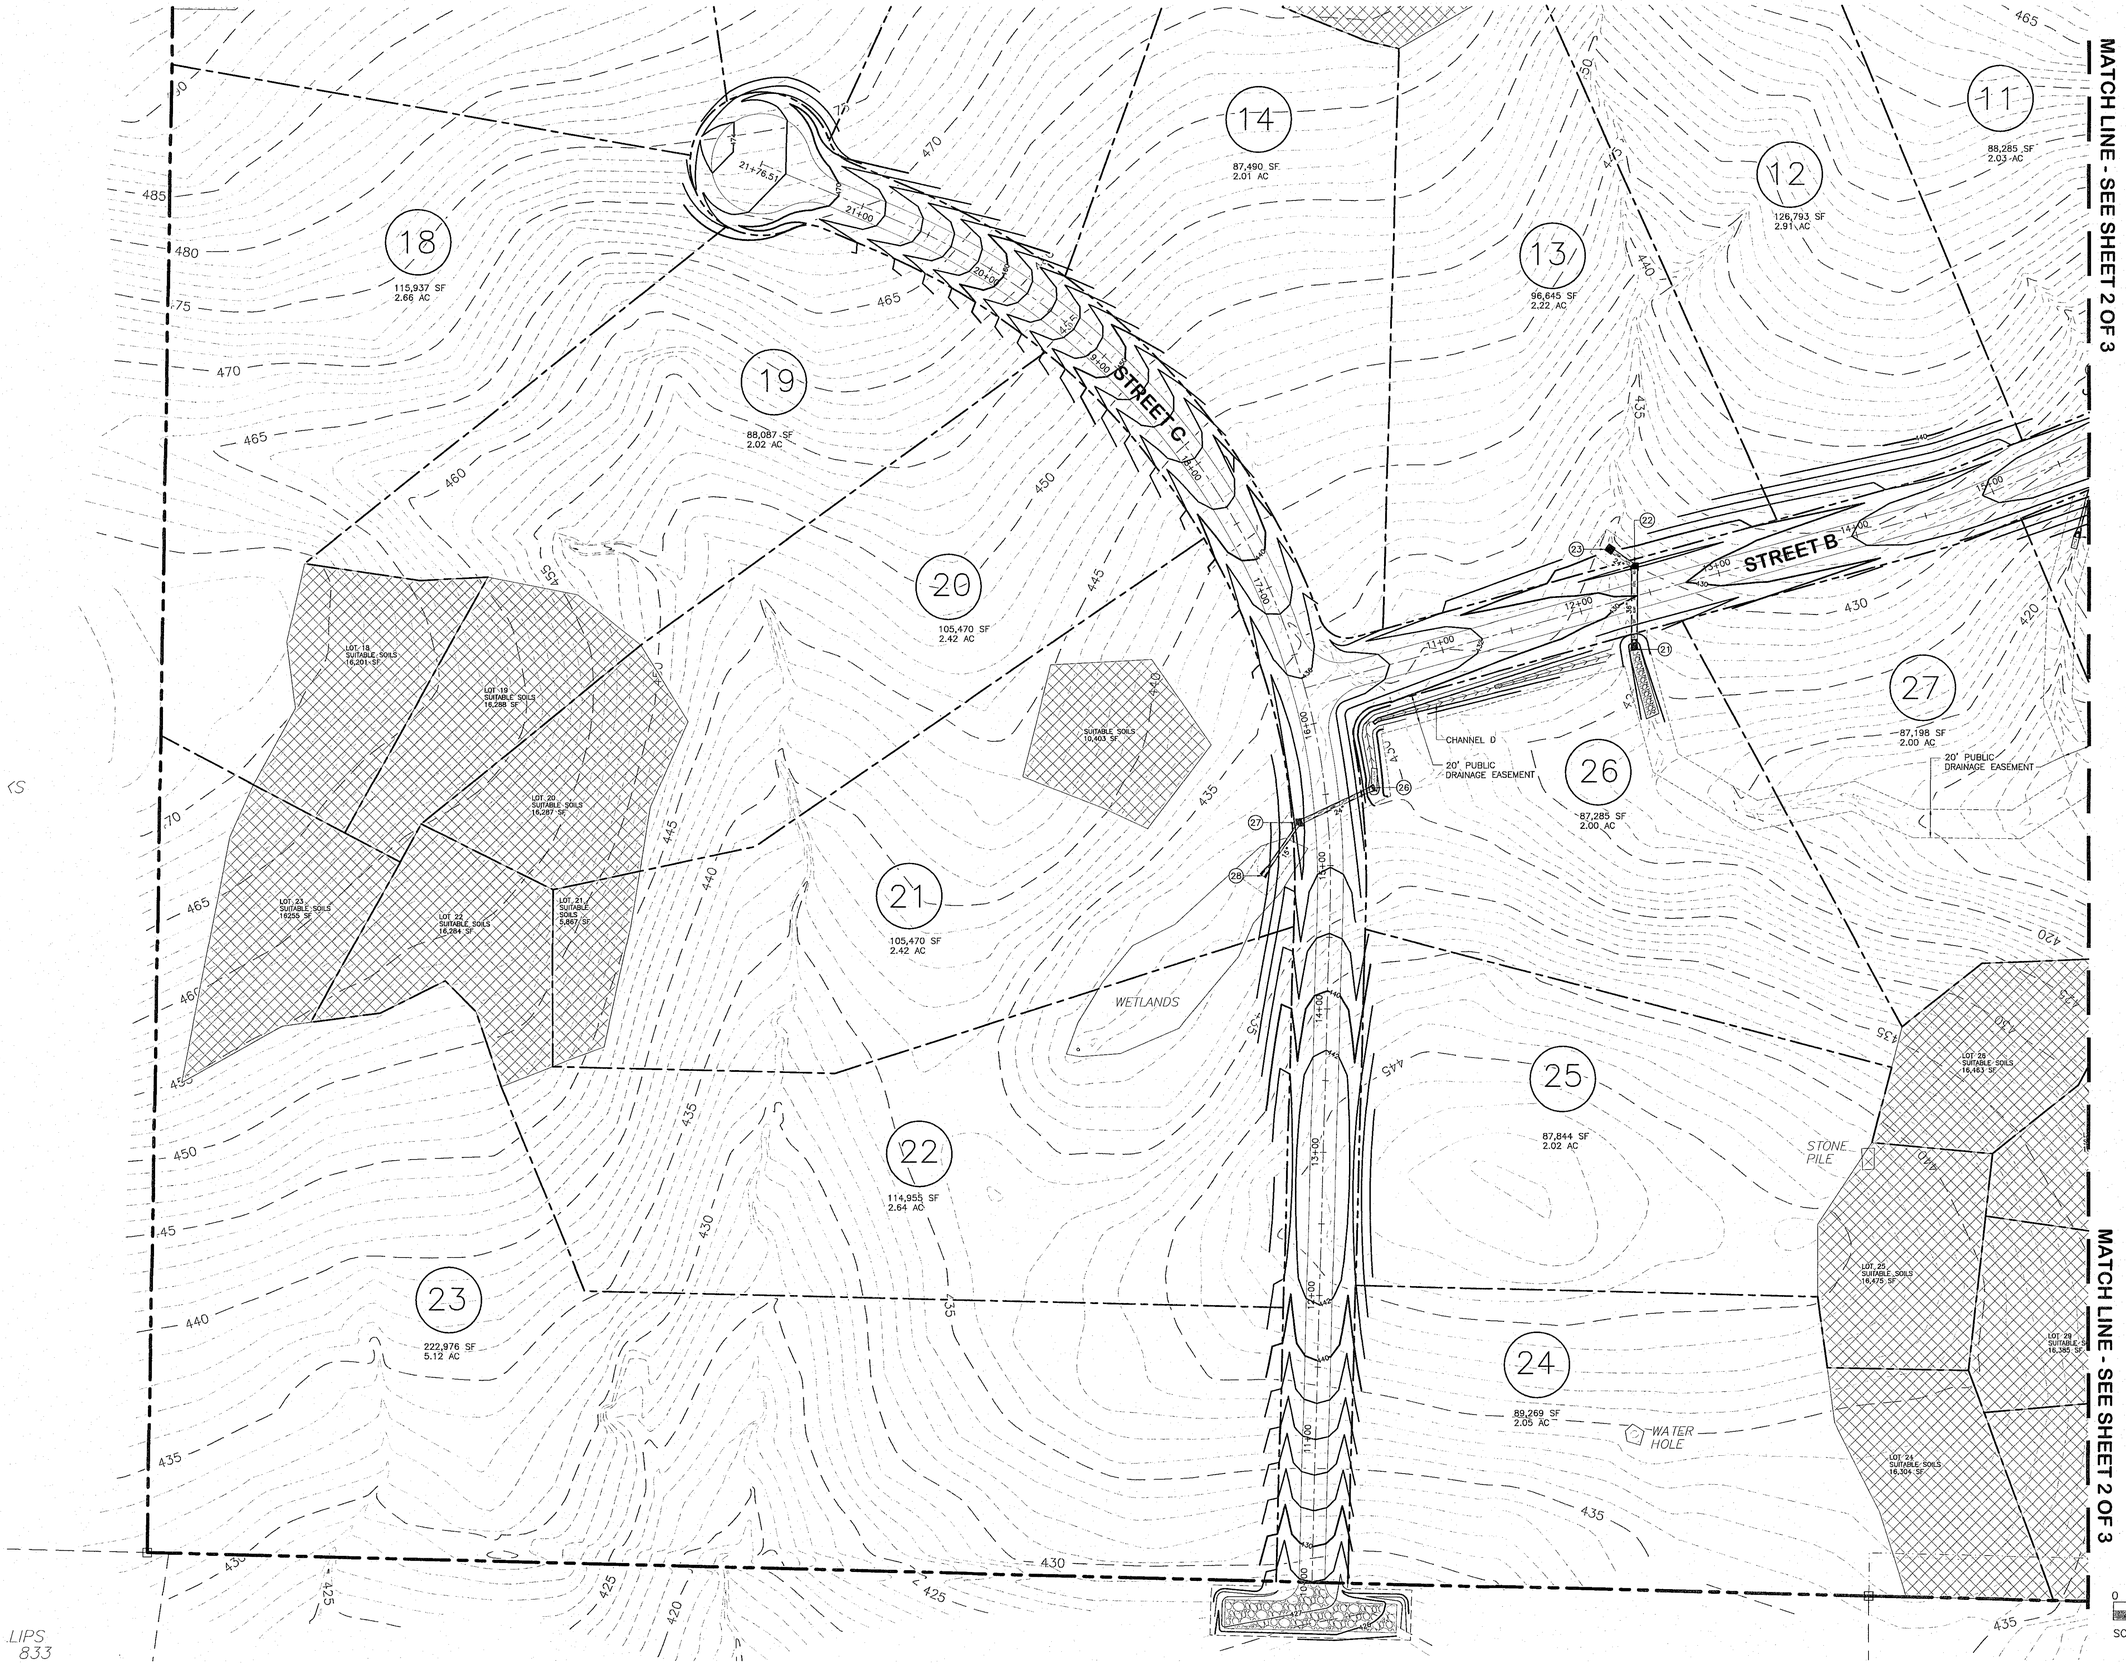

PLD

PIEDMONT LAND DESIGN, LLP
8522-204 SIX FORKS ROAD
RALEIGH, NORTH CAROLINA 27615
919.845.7600 PHONE
919.845.7703 FAX

NORTH CAROLINA PROFESSIONAL SEAL 03085 ENGINEER MICHAEL L. SCHNEIDER

PRELIMINARY
NOT FOR CONSTRUCTION

RIVERSTONE SUBDIVISION

HIGHWAY 64
PITTSBORO, NORTH CAROLINA

ISSUED: 05 MAY 2015

REVISIONS:

DRAWN BY: MLS
CHECKED BY: JDL

PROJECT: FPRSP

GRADING, DRAINAGE & UTILITY PLAN
SHEET 3 OF 3

DWG. NO. PS 6

F:\Projects\FPRSP\Drawings\Site\PS 4-6 - Grading and Drainage.dwg - 3 OF 3 May 05, '15 - 4:34pm

LIPS 833