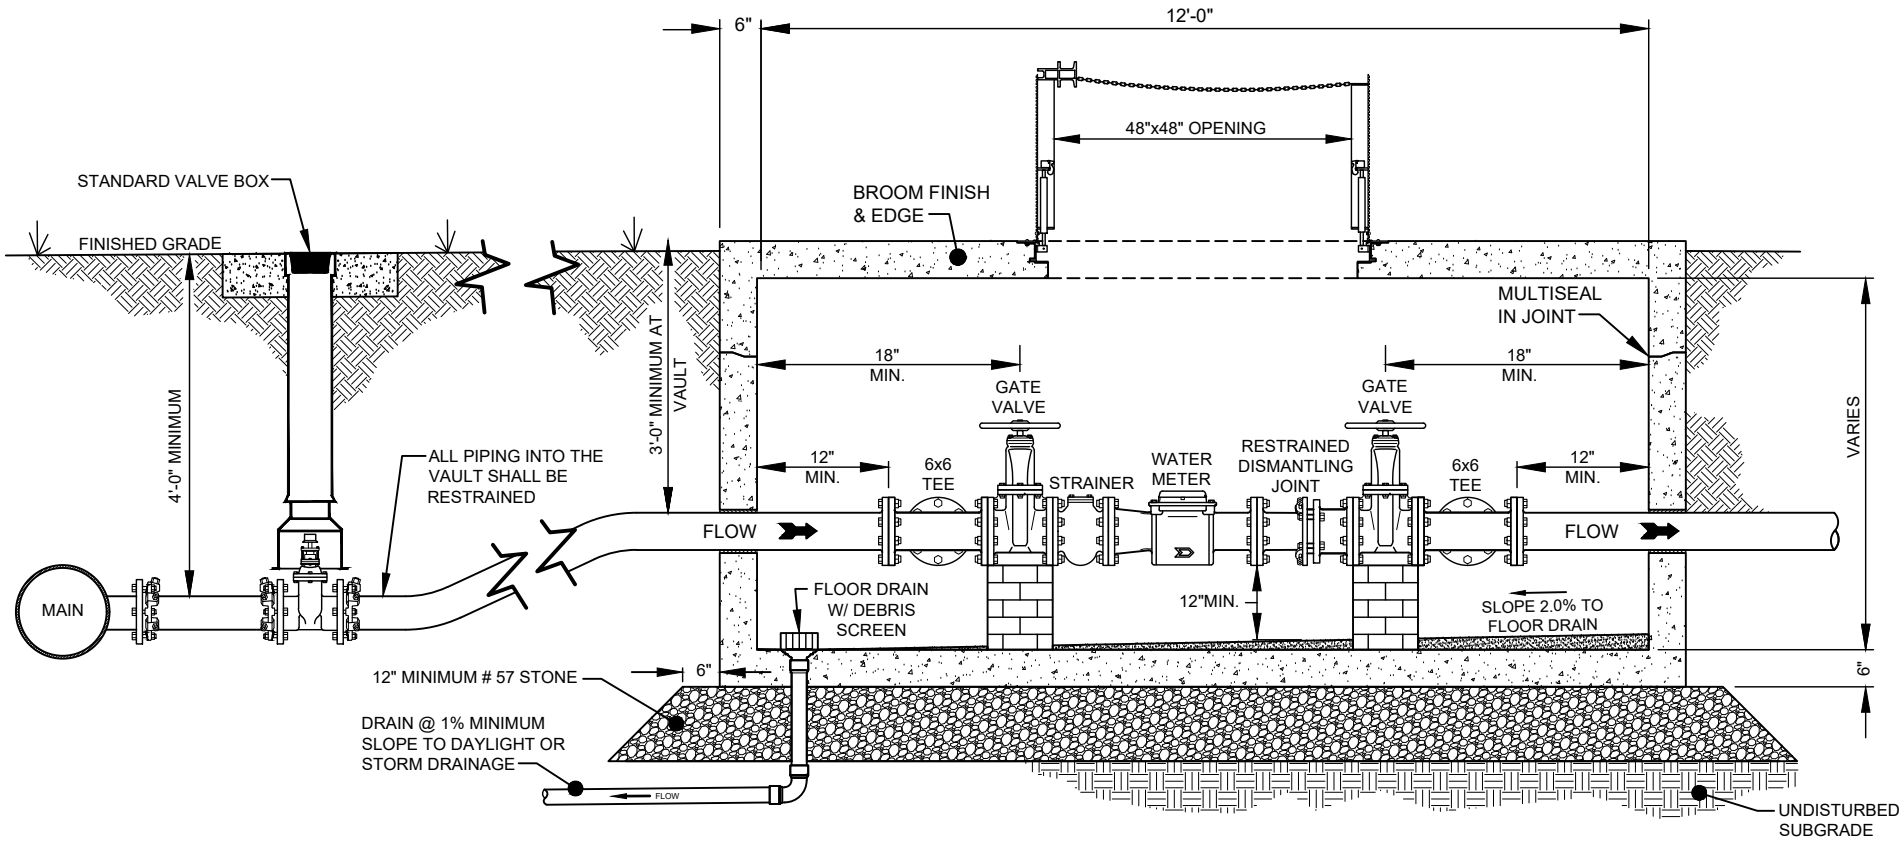

SECTION VIEW

(SEE SHEET 4 OF 4 FOR PLAN VIEW)

EFFECTIVE: 10/01/16

STANDARD 6" WATER METER INSTALLATION & VAULT

TOWN OF PITTSBORO

STANDARD CONSTRUCTION DETAIL

STANDARD NO: PW-03-001.03