LONG GLASS WALL

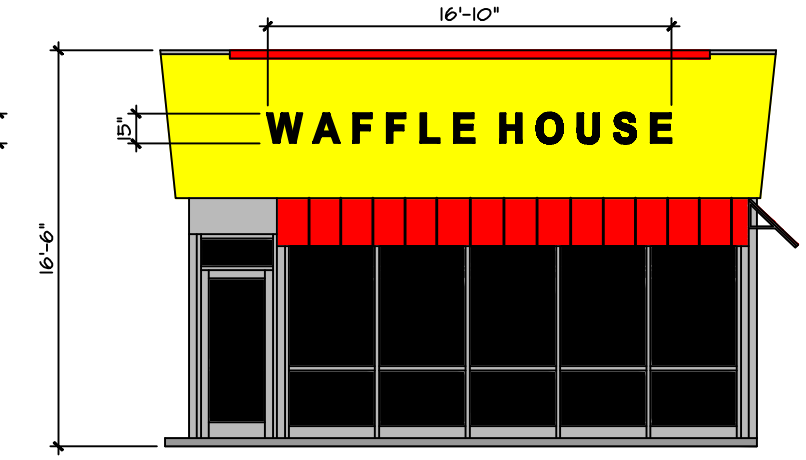

STRETCH END

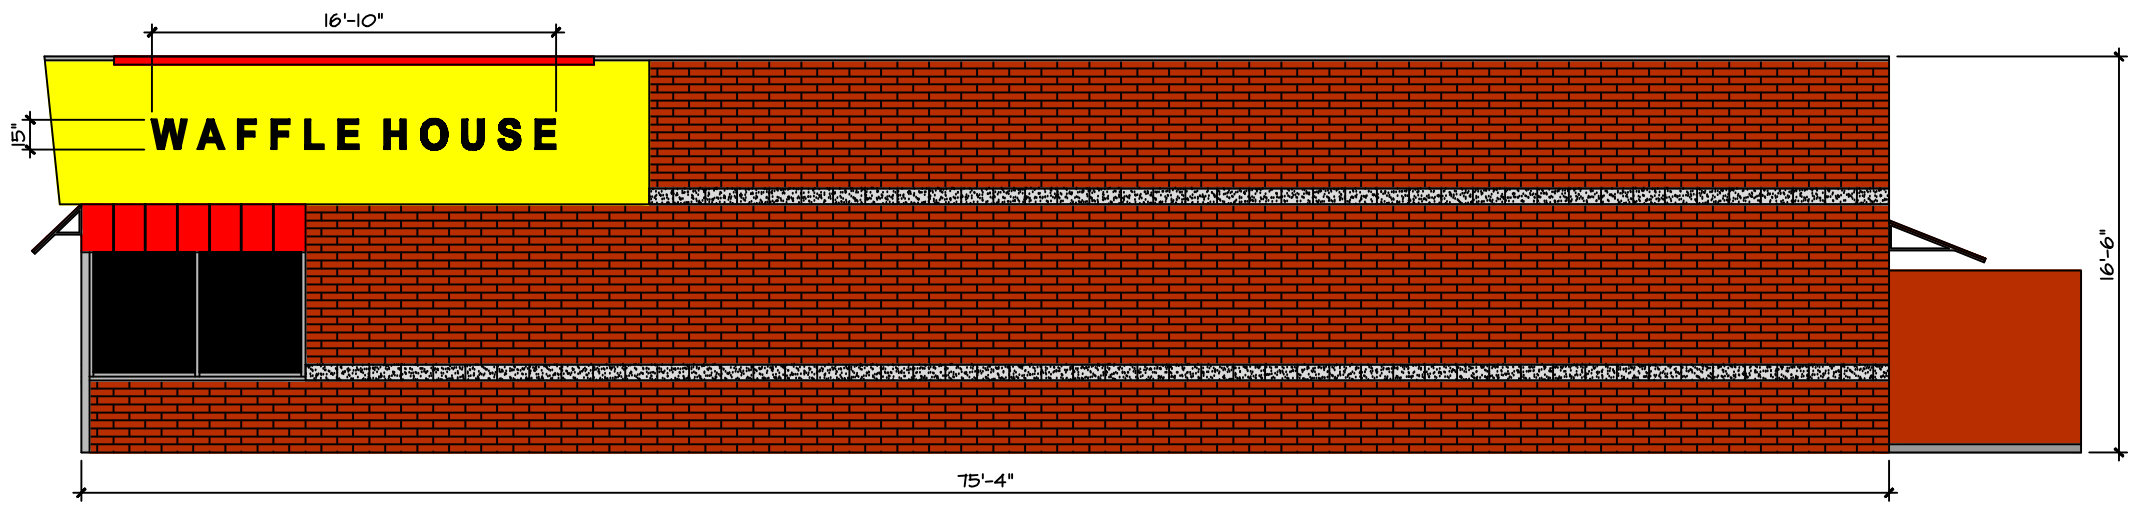

LONG BLOCK WALL

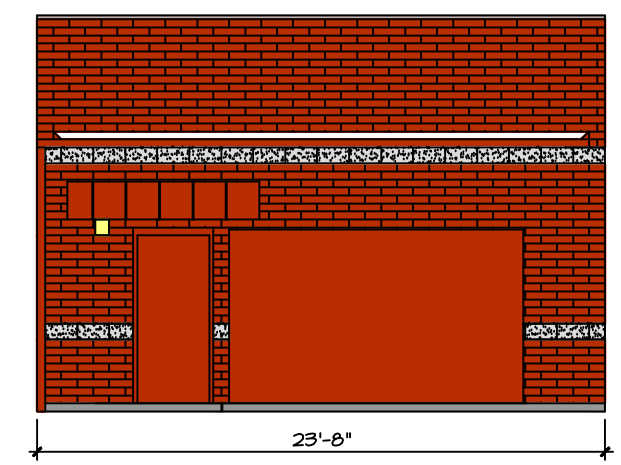

REAR

PROPOSED WAFFLE HOUSE
PITTSBORO, NC

RIGHT HAND, HIGH FASCIA BUILDING
RED STANDING SEAM METAL AWNING
RICHFIELD BLEND QUIKBRIK
W/ GRAY SPLIT-FACE BLOCK ACCENT BANDS,
BLACK SHUTTERS & GOOSE NECK LIGHTS
SCALE: 1/8" = 1"