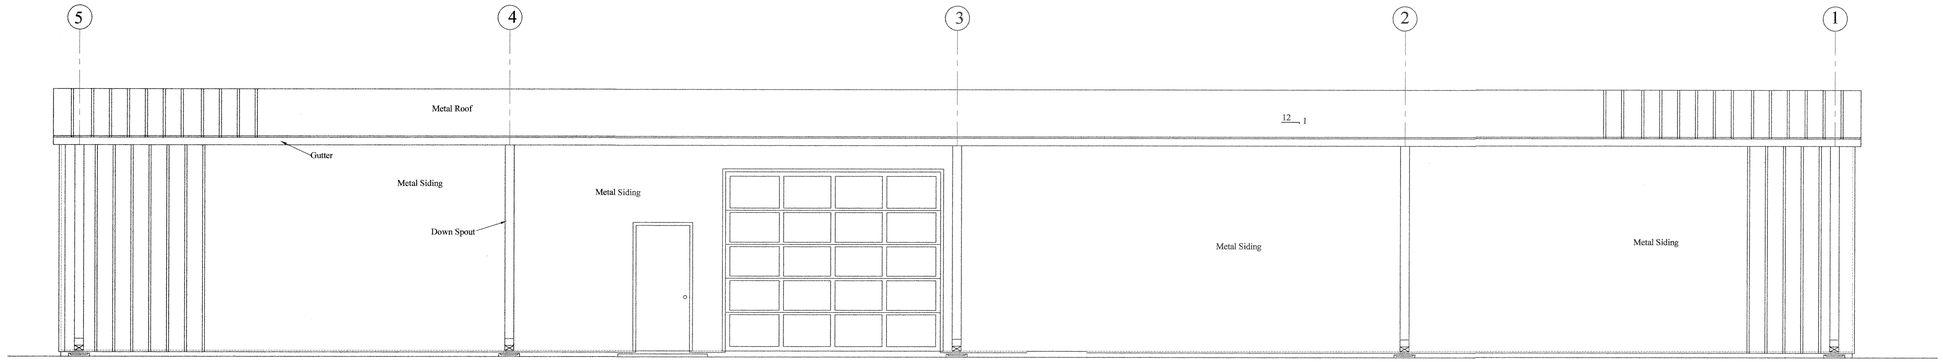

RIGHT SIDE ELEVATION

Scale: 1/4" = 1'-0"

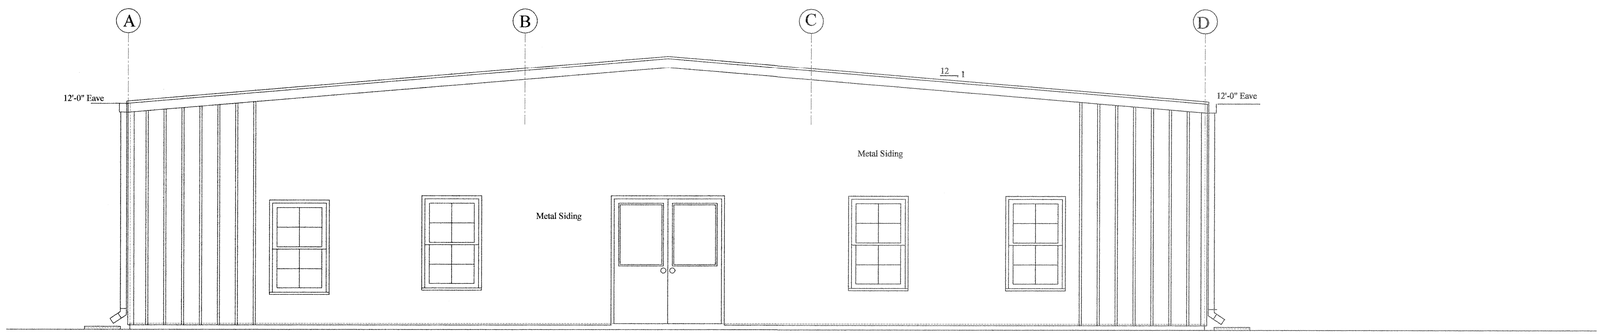

FRONT ELEVATION

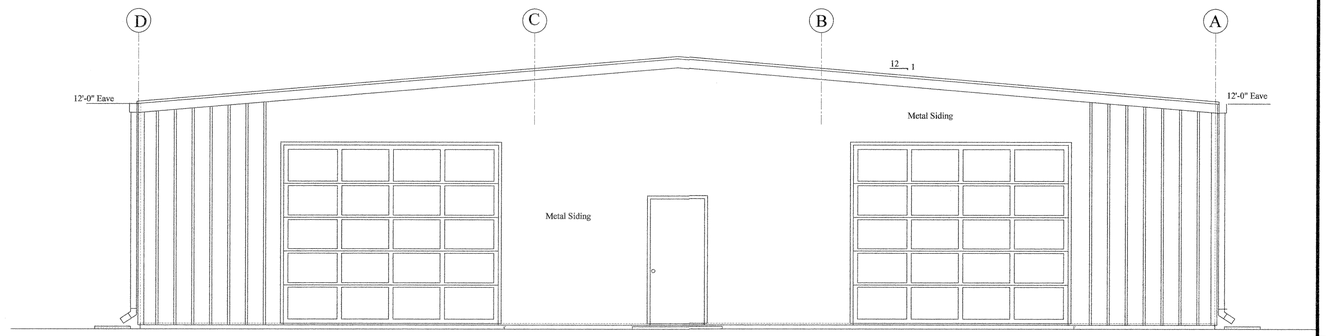

REAR ELEVATION

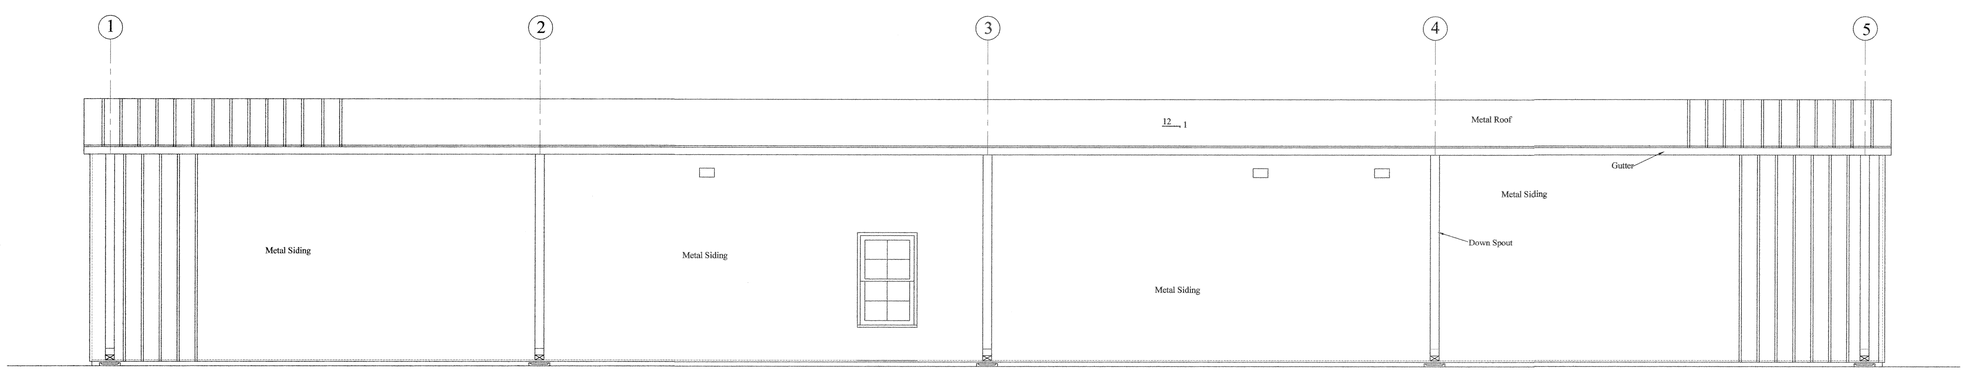

LEFT SIDE ELEVATION

Scale: 1/4" = 1'-0"

REVISION	
NO.	DATE

A NEW BUILDING FOR
PITTSBORO OUTDOOR POWER EQUIPMENT
184 Moncure-Pittsboro Road
Pittsboro, NC 27553

RJB, PE, PA
Robert J. Bracken
ENGINEERING • SURVEYING
P.O. BOX 532 • SANFORD, N.C. 27330

SCALE: 1/4" = 1'-0"

DRAWN BY: WRJ

DATE: 2/10/16

CHECKED BY: RJB

DWG. NO.

JOB NO.

SHEET NO.

G - 1

SEAL

NORTH CAROLINA PROFESSIONAL SEAL 7331 ENGINEER ROBERT J. BRACKEN

2/10/16