PERSPECTIVE
NOT TO SCALE

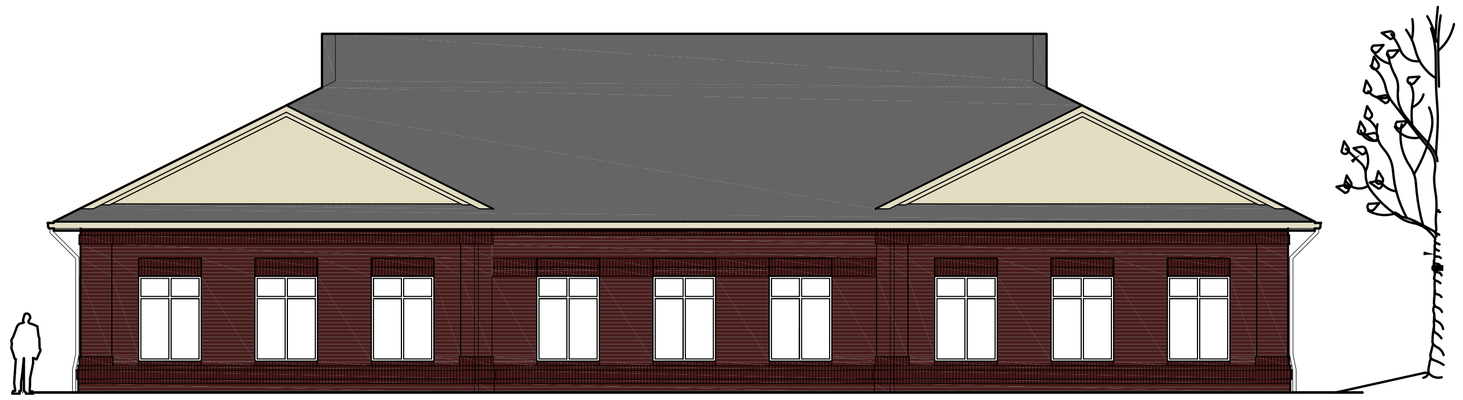

STREET ELEVATION
1/8" = 1'-0"

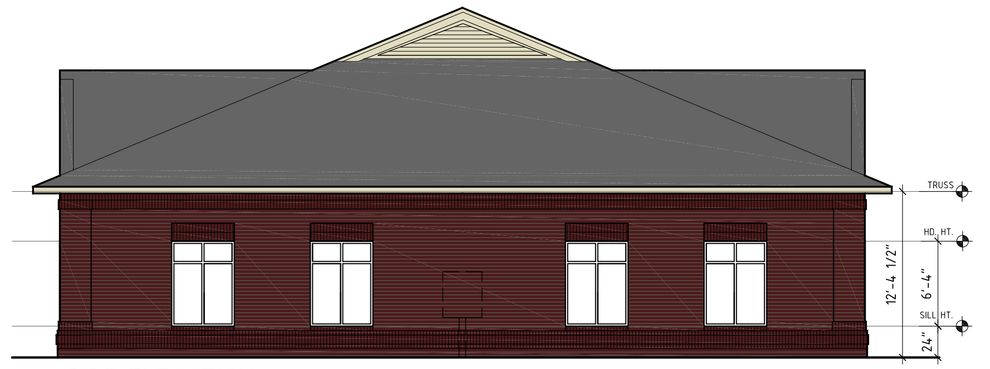

SIDE ELEVATION
1/8" = 1'-0"

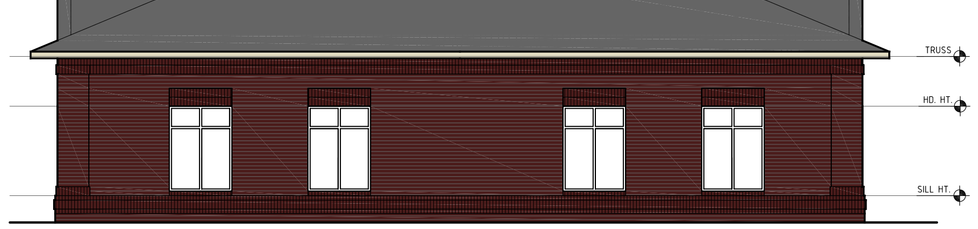

SIDE ELEVATION
1/8" = 1'-0"

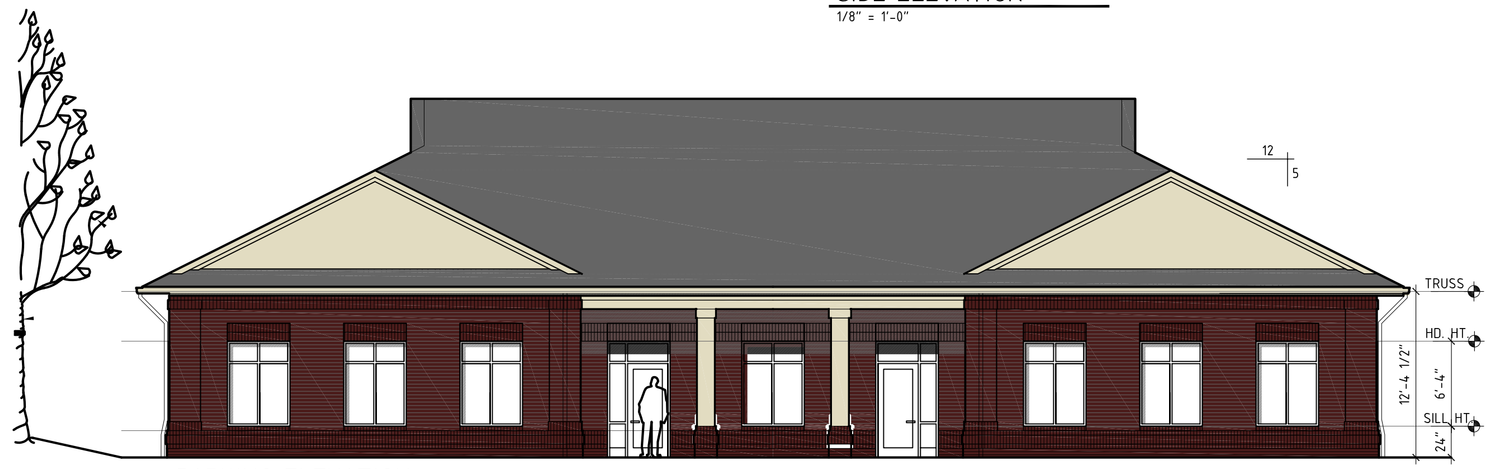

PARKING ELEVATION
1/8" = 1'-0"

EXTERIOR FINISHES

- BRICK VEEER: RED FLASHED BRICK
- ROOF: 30 YEAR ARCHITECTURAL SHINGLES - "WEATHERED WOOD"
- GABLE-ENDS & TRIM: HARDIE PANEL, HARDIE BOARD

STOREFRONT:
DARK BRONZE ALUMINUM

GLAZING:
SOLARBAN 70XL - BRONZE TINT

FASCIA, SOFFIT & TRIM:
1 x 8 CELLULAR PVC OR HARDIE BOARD

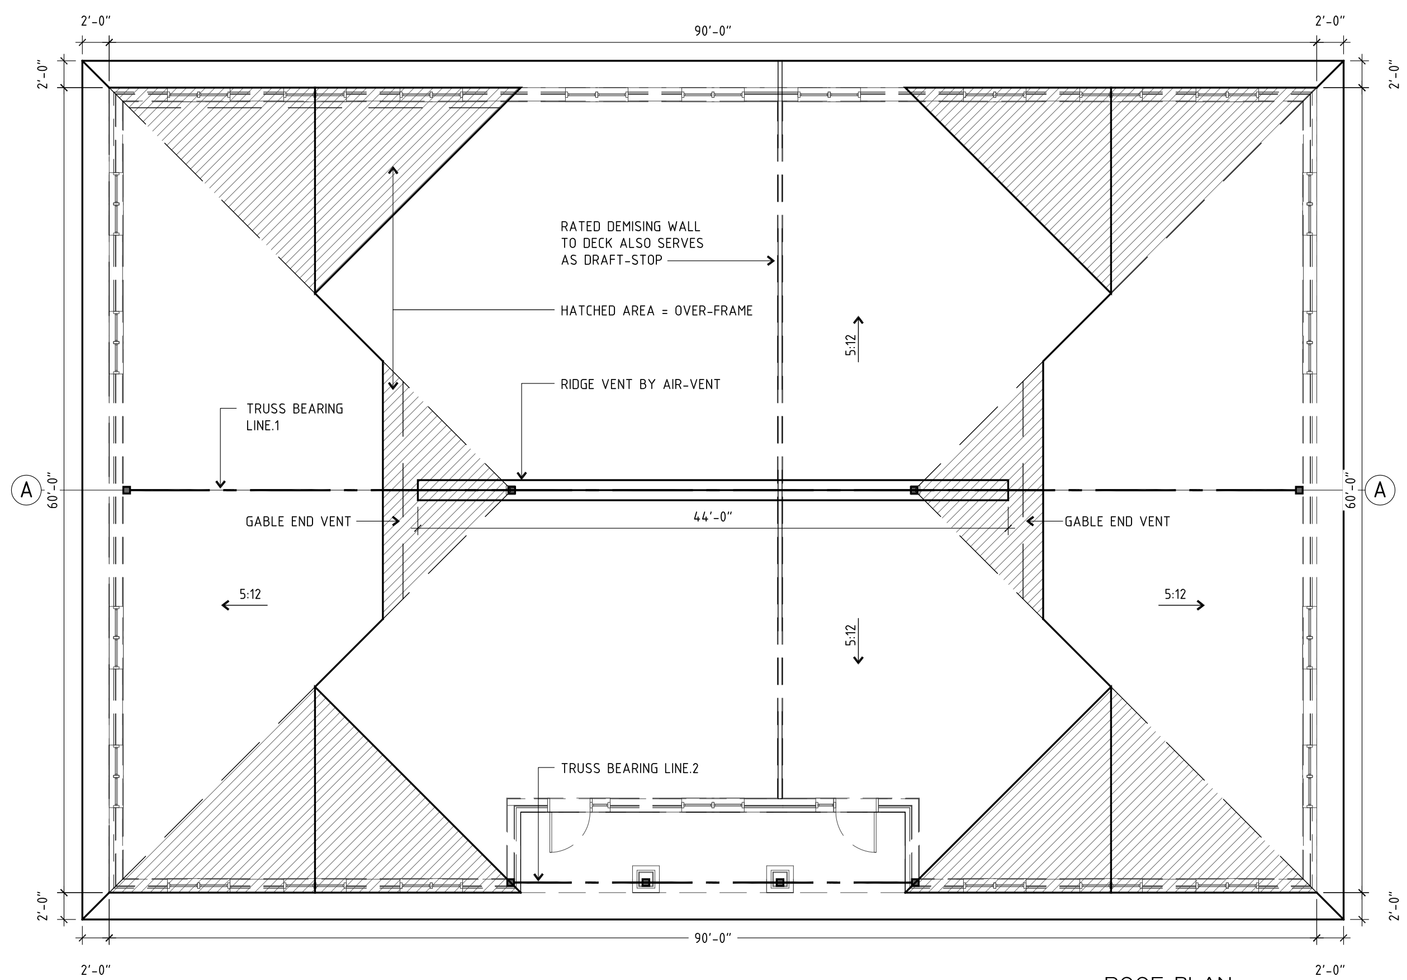

ROOF PLAN
1/8" = 1'-0"

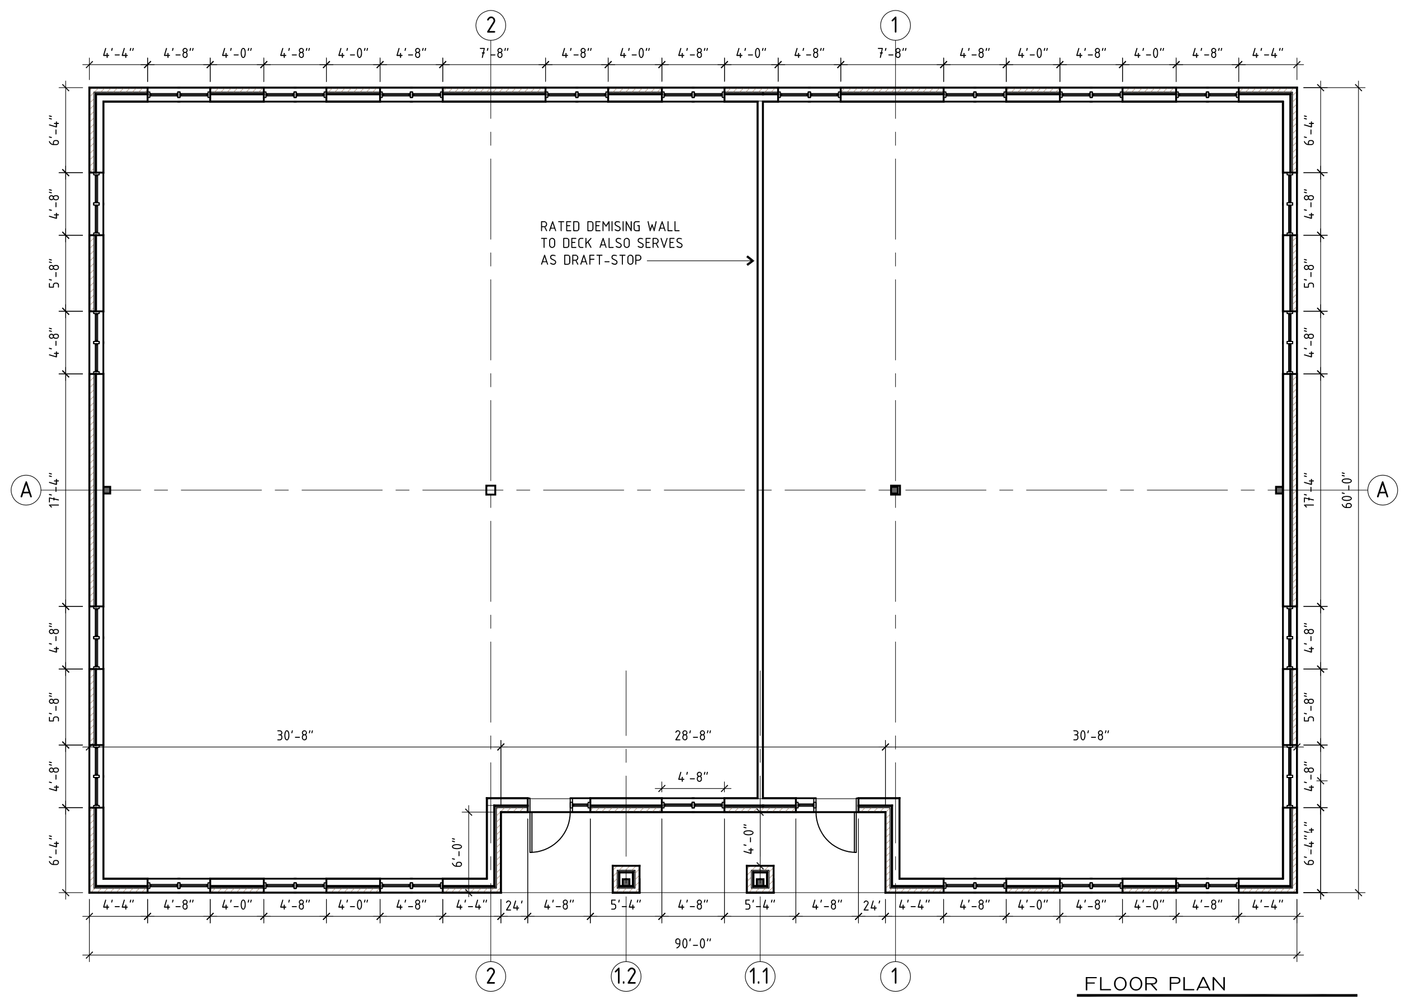

FLOOR PLAN
1/8" = 1'-0"

NEW SHELL BUILDING FOR

WEST STREET
PITTSBORO, NC

PRICING & COORDINATION
06.09.15

MAURER ARCHITECTURE
119 EAST HARGETT STREET, SUITE 300
RALEIGH, NC 27601
TEL. 919-829-4969 FAX. 919-829-0860

DATE	08.06.15
DR.	RES
CH.	-
PROJ. #	-

REVISIONS	DATE

SCHEMATIC DESIGN
DRAWING FOR PRICING
& COORDINATION.

A1.1