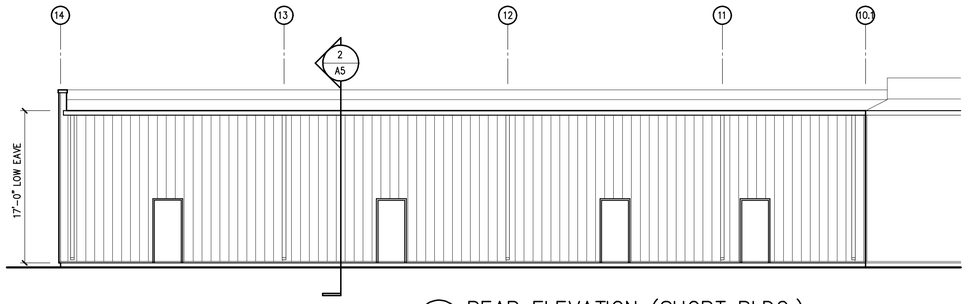

7 A3 REAR ELEVATION (SHORT BLDG.)
SCALE: 1/8" = 1'-0"

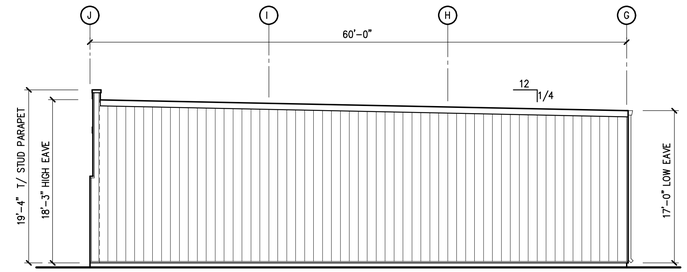

6 A3 RIGHT SIDE (SHORT BLDG.)
SCALE: 1/8" = 1'-0"

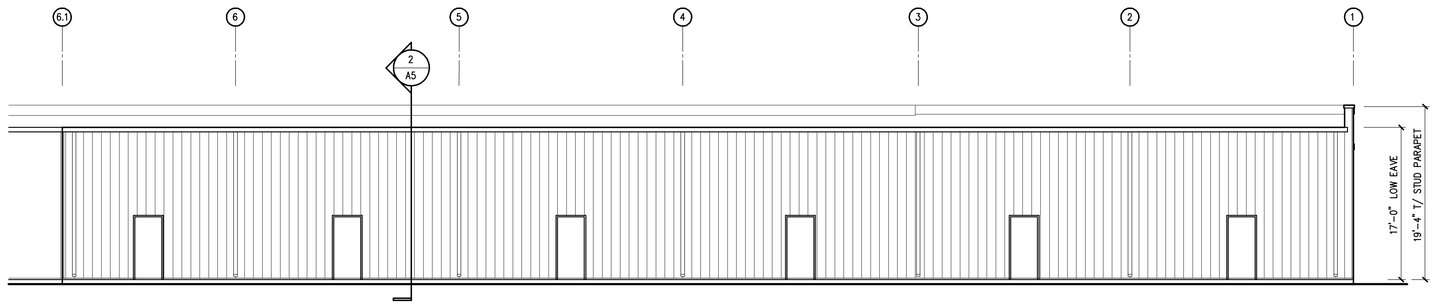

5 A3 REAR ELEVATION (LONG BLDG).
SCALE: 1/8" = 1'-0"

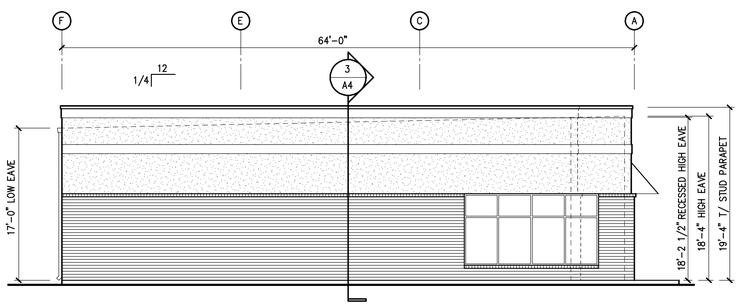

4 A3 LEFT SIDE ELEVATION (LONG BLDG.)
SCALE: 1/8" = 1'-0"

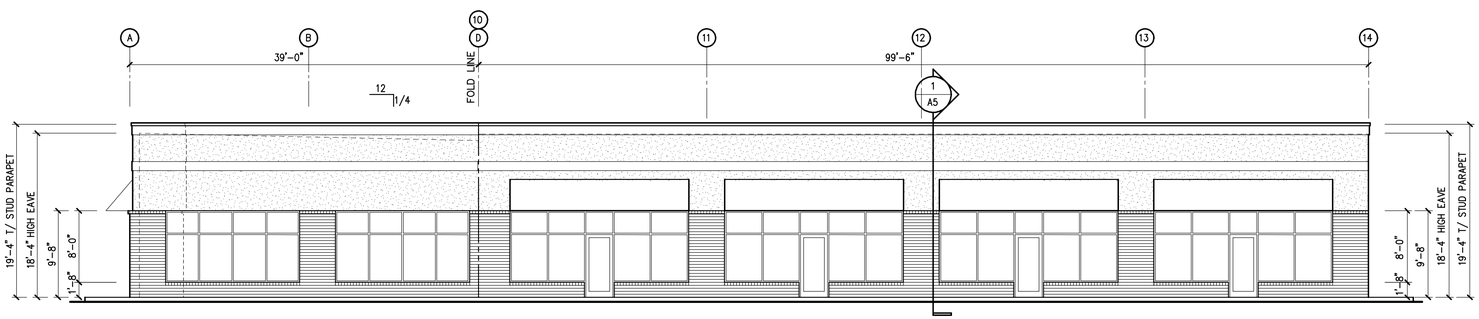

3 A3 RIGHT SIDE (LONG BLDG.)
SCALE: 1/8" = 1'-0"

2 A3 FRONT ELEVATION (SHORT BLDG.)
SCALE: 1/8" = 1'-0"

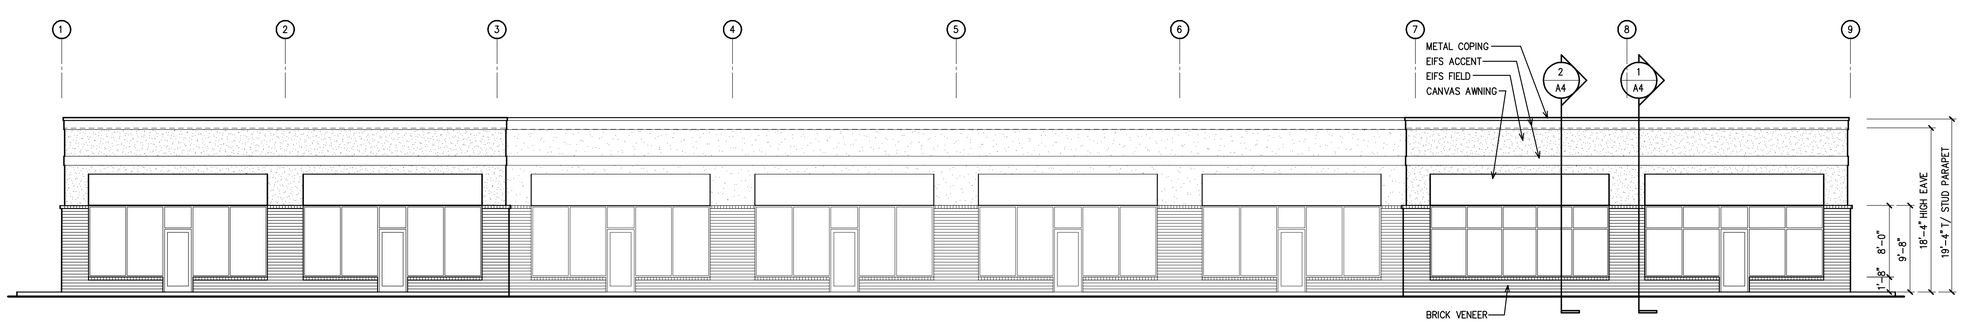

1 A3 FRONT ELEVATION (LONG BLDG.)
SCALE: 1/8" = 1'-0"

URENA ARCHITECTURE, P.A.
REGISTERED ARCHITECTURAL CORPORATION
51748
NORTH CAROLINA
RALEIGH, NC

STEVEN M. URENA
REGISTERED ARCHITECT
16688
NORTH CAROLINA
RALEIGH, NC
9/3/2014

URENA ARCHITECTURE
URENA ARCHITECTURE, P.A.
212 POWELL DR. SUITE 100 RALEIGH, NC 27603
TEL (919) 852-2329 FAX (919) 852-2322

VKB FLEX SPACE
·
PITTSBORO, NC

REVISIONS

ELEVATIONS
·
9/3/2014

A1

1424-P