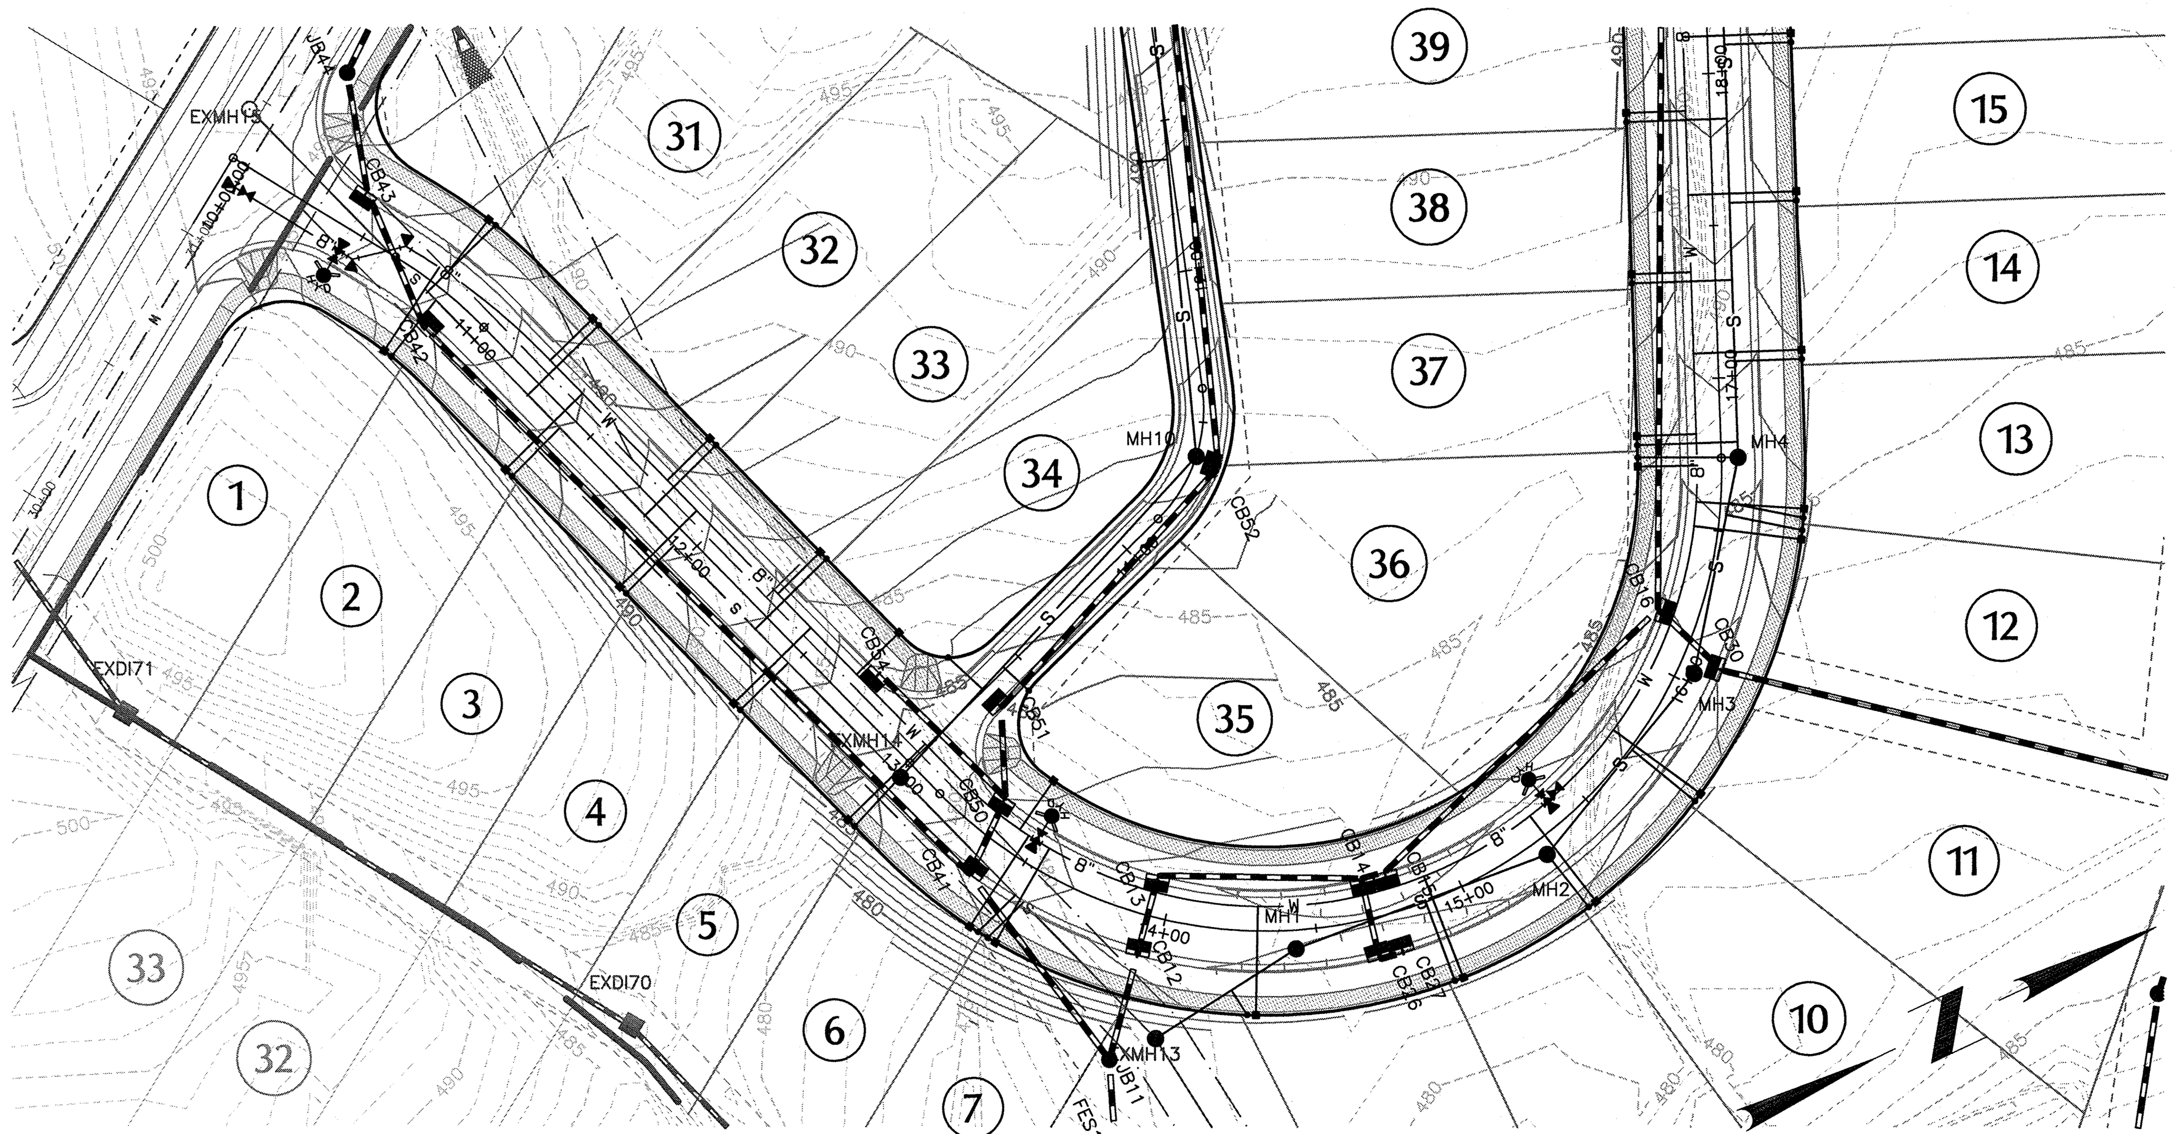

R003

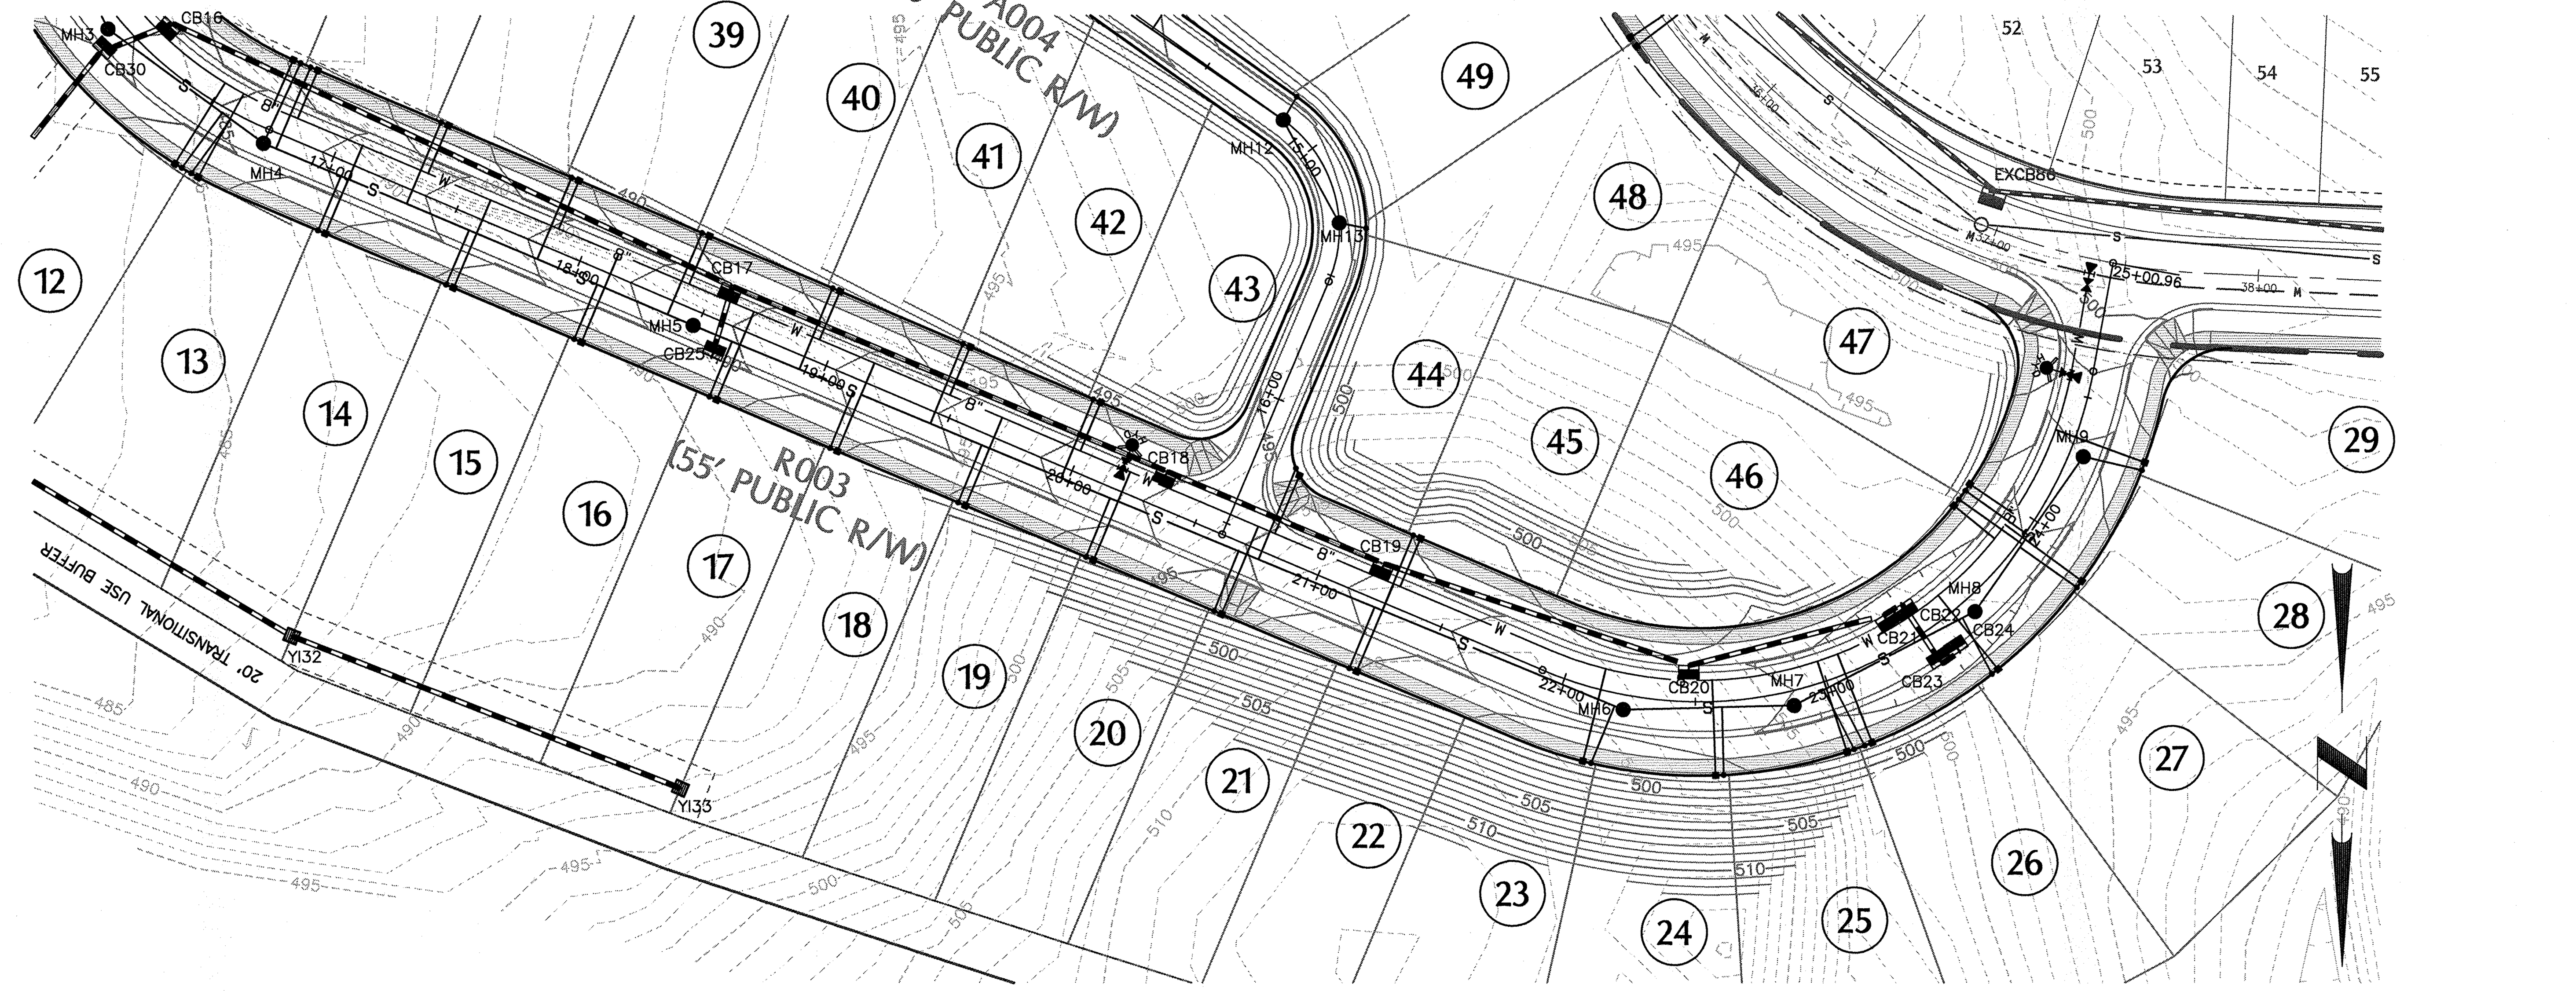

R003

HORIZONTAL SCALE

0 25' 50' 100' 200'

SCALE: 1" = 50'

VERTICAL SCALE

0 2.5' 5' 10' 20'

SCALE: 1" = 5'

PRELIMINARY PLAN

NOT APPROVED FOR CONSTRUCTION

NORTH CAROLINA PROFESSIONAL SEAL 31982 ENGINEER JOHN C. IHNATOLYA

02/20/15

No.	Revision	Date	By
1	TOP 1st REVIEW COMMENTS	02/20/15	JCI

Designer W&R	Scale SEE SHEET
Drawn By JCI	Date 02/20/15
Checked By JCI	Job No. 020503512

POWELL PLACE - PHASE 2E

TOWN OF PITTSBORO CHATHAM COUNTY NORTH CAROLINA

R003 PLAN & PROFILE

WITHERS & RAVENEL

ENGINEERS | PLANNERS | SURVEYORS

115 MacKenan Drive Cary, North Carolina 27511 tel: 919-469-3340 fax: 919-467-6008 www.withersravenel.com License No. C-0832

Sheet No. 4 of 6

K:\05\05-350\05351.20-Powell Place Ph 2E\CAD\PLAN.pro Fri Feb 20, 2015 8:54AM WITHERS & RAVENEL, INC.