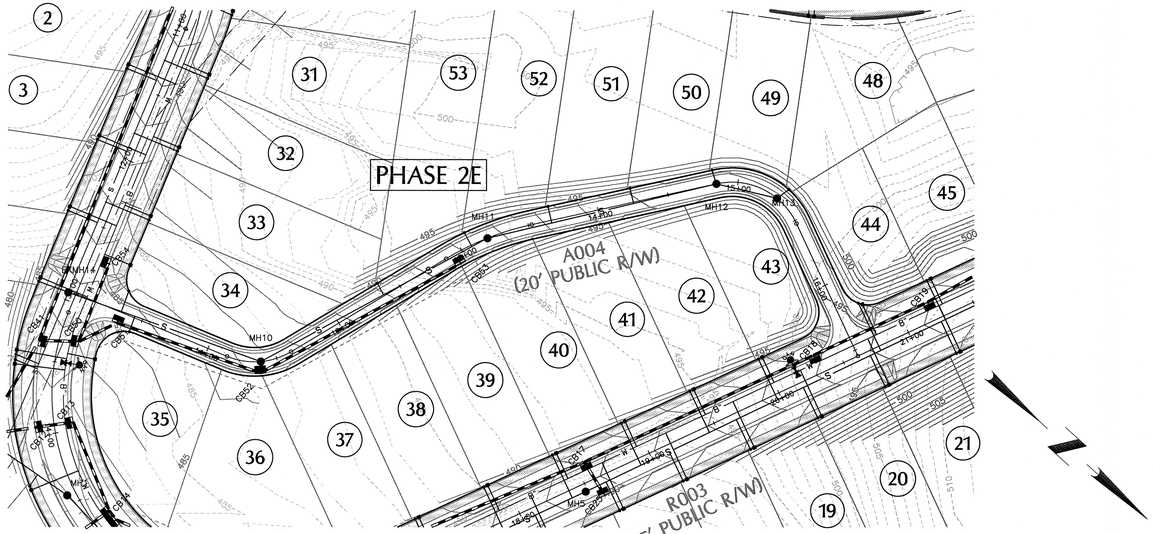

A004

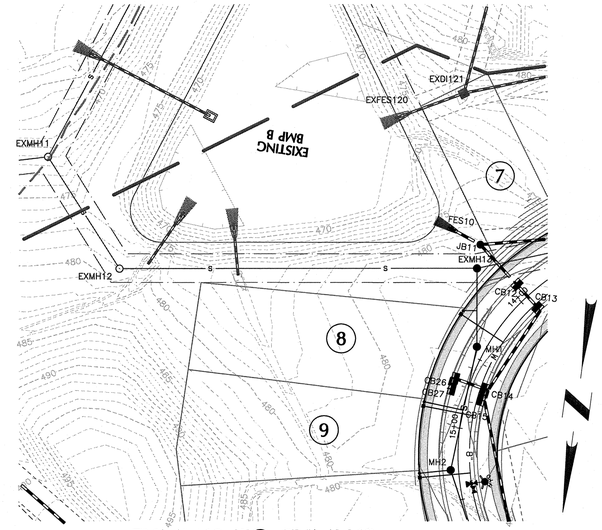

EXMH12 TO EXMH13

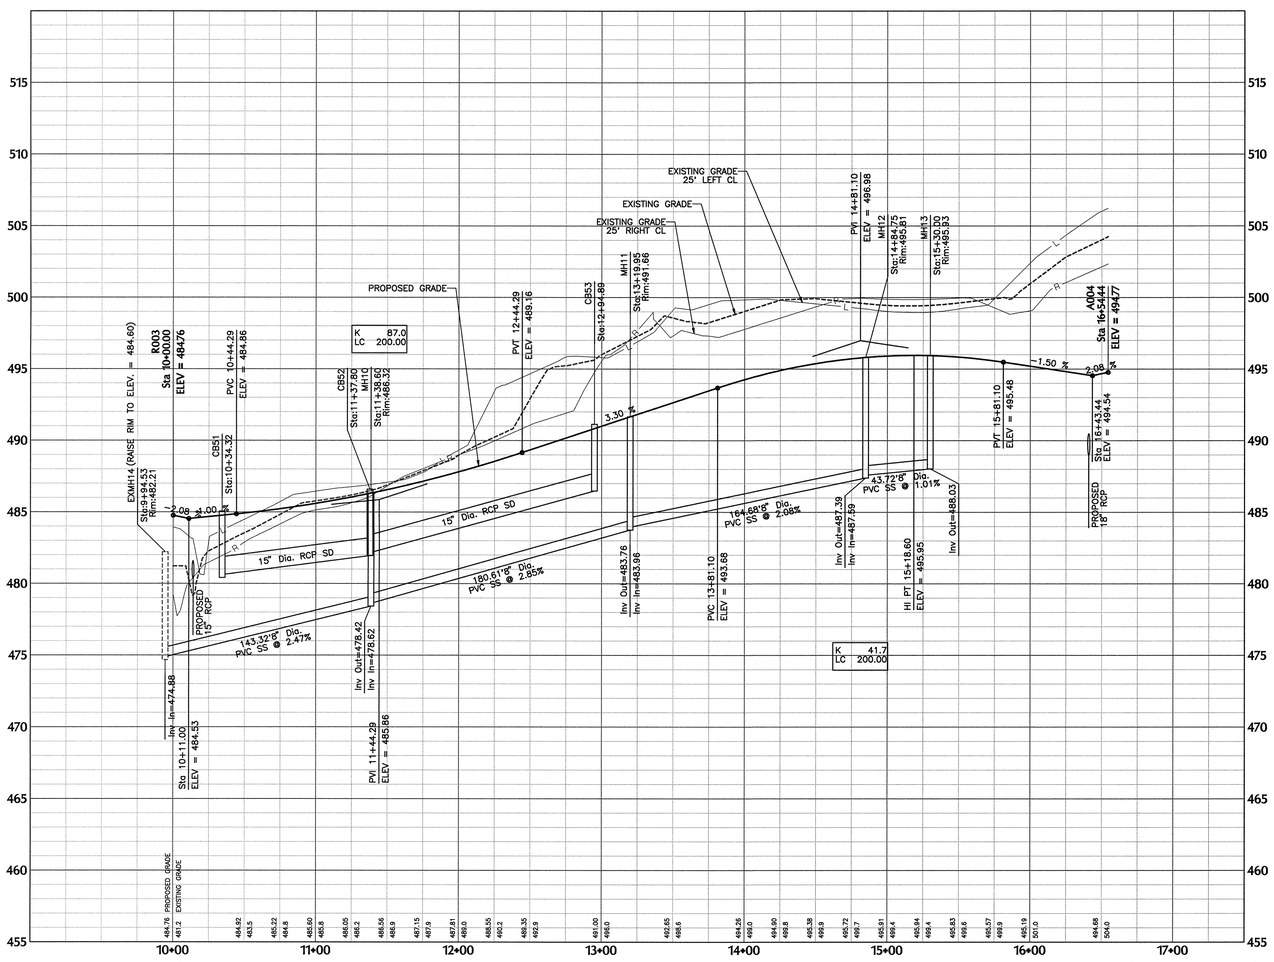

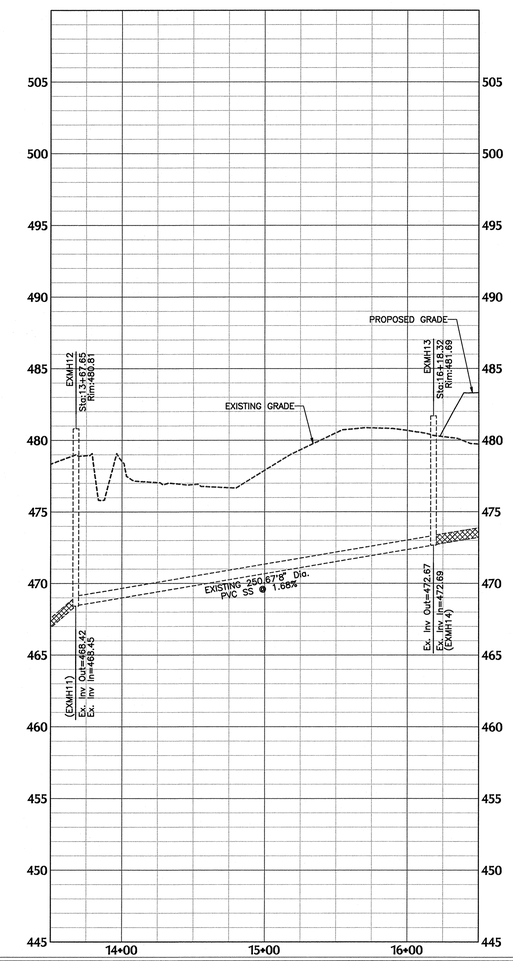

HORIZONTAL SCALE
0 25' 50' 100' 200'
SCALE: 1" = 50'

VERTICAL SCALE
0 2.5' 5' 10' 20'
SCALE: 1" = 5'

PRELIMINARY PLAN
NOT APPROVED FOR CONSTRUCTION

NORTH CAROLINA PROFESSIONAL SEAL 31982 ENGINEER JOHN C. IHNATOLYA
2/20/15

No.	Revision	Date	By
1	TOP 1st REVIEW COMMENTS	02/20/15	JCI

Designer	W&R	Scale	SEE SHEET
Drawn By	JCI	Date	02/20/15
Checked By	JCI	Job No.	020503512

POWELL PLACE - PHASE 2E

TOWN OF PITTSBORO CHATHAM COUNTY NORTH CAROLINA

A004 PLAN & PROFILE AND EXMH12 TO EXMH13 PLAN & PROFILE

WITHERS & RAVENEL
ENGINEERS | PLANNERS | SURVEYORS
115 MacKenan Drive Cary, North Carolina 27511 tel: 919-469-3340 fax: 919-467-6008 www.withersravenel.com License No. C-0832