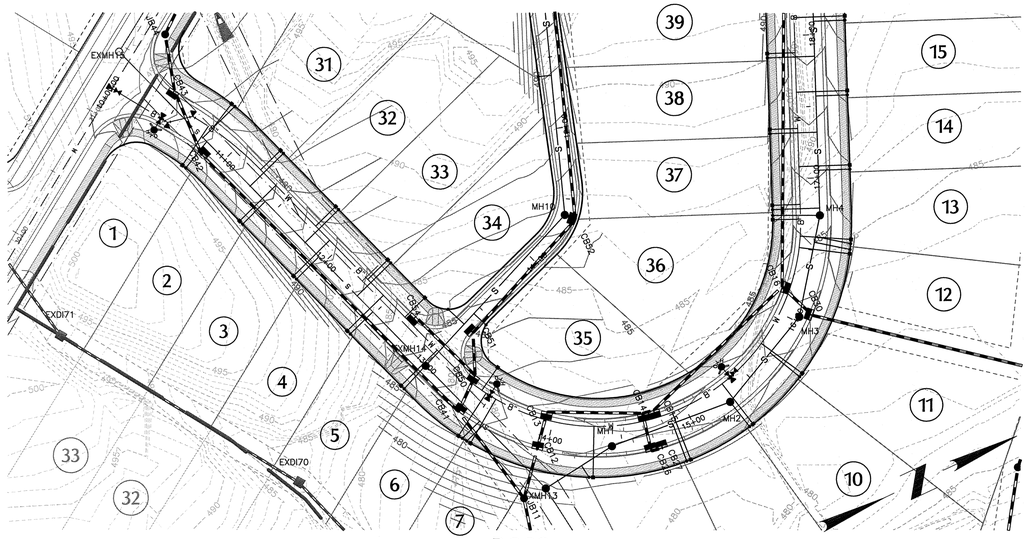

R003

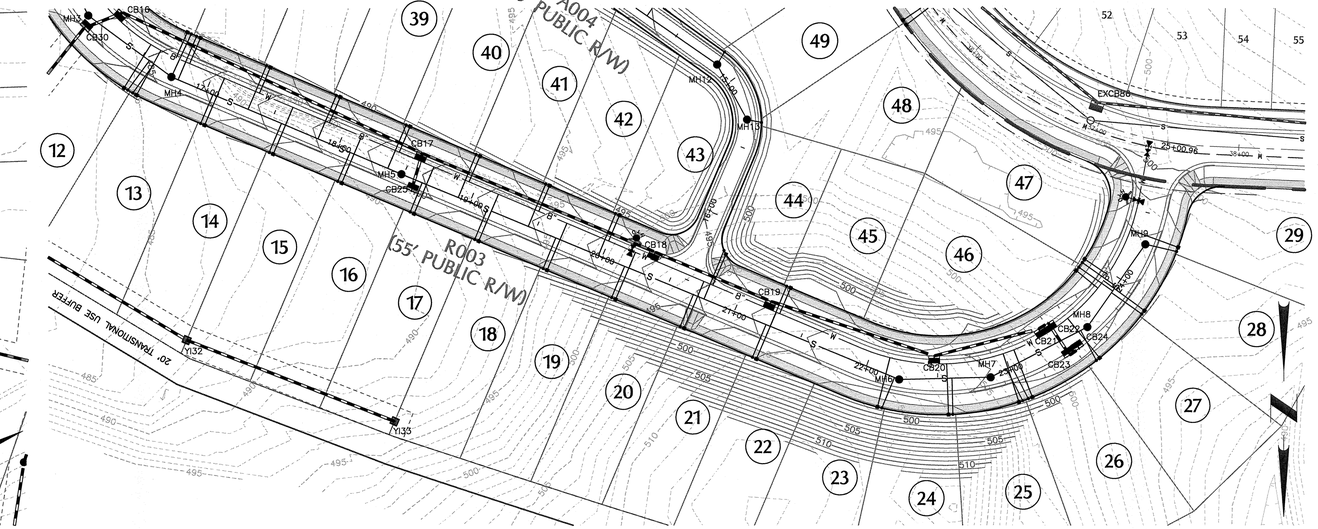

R003

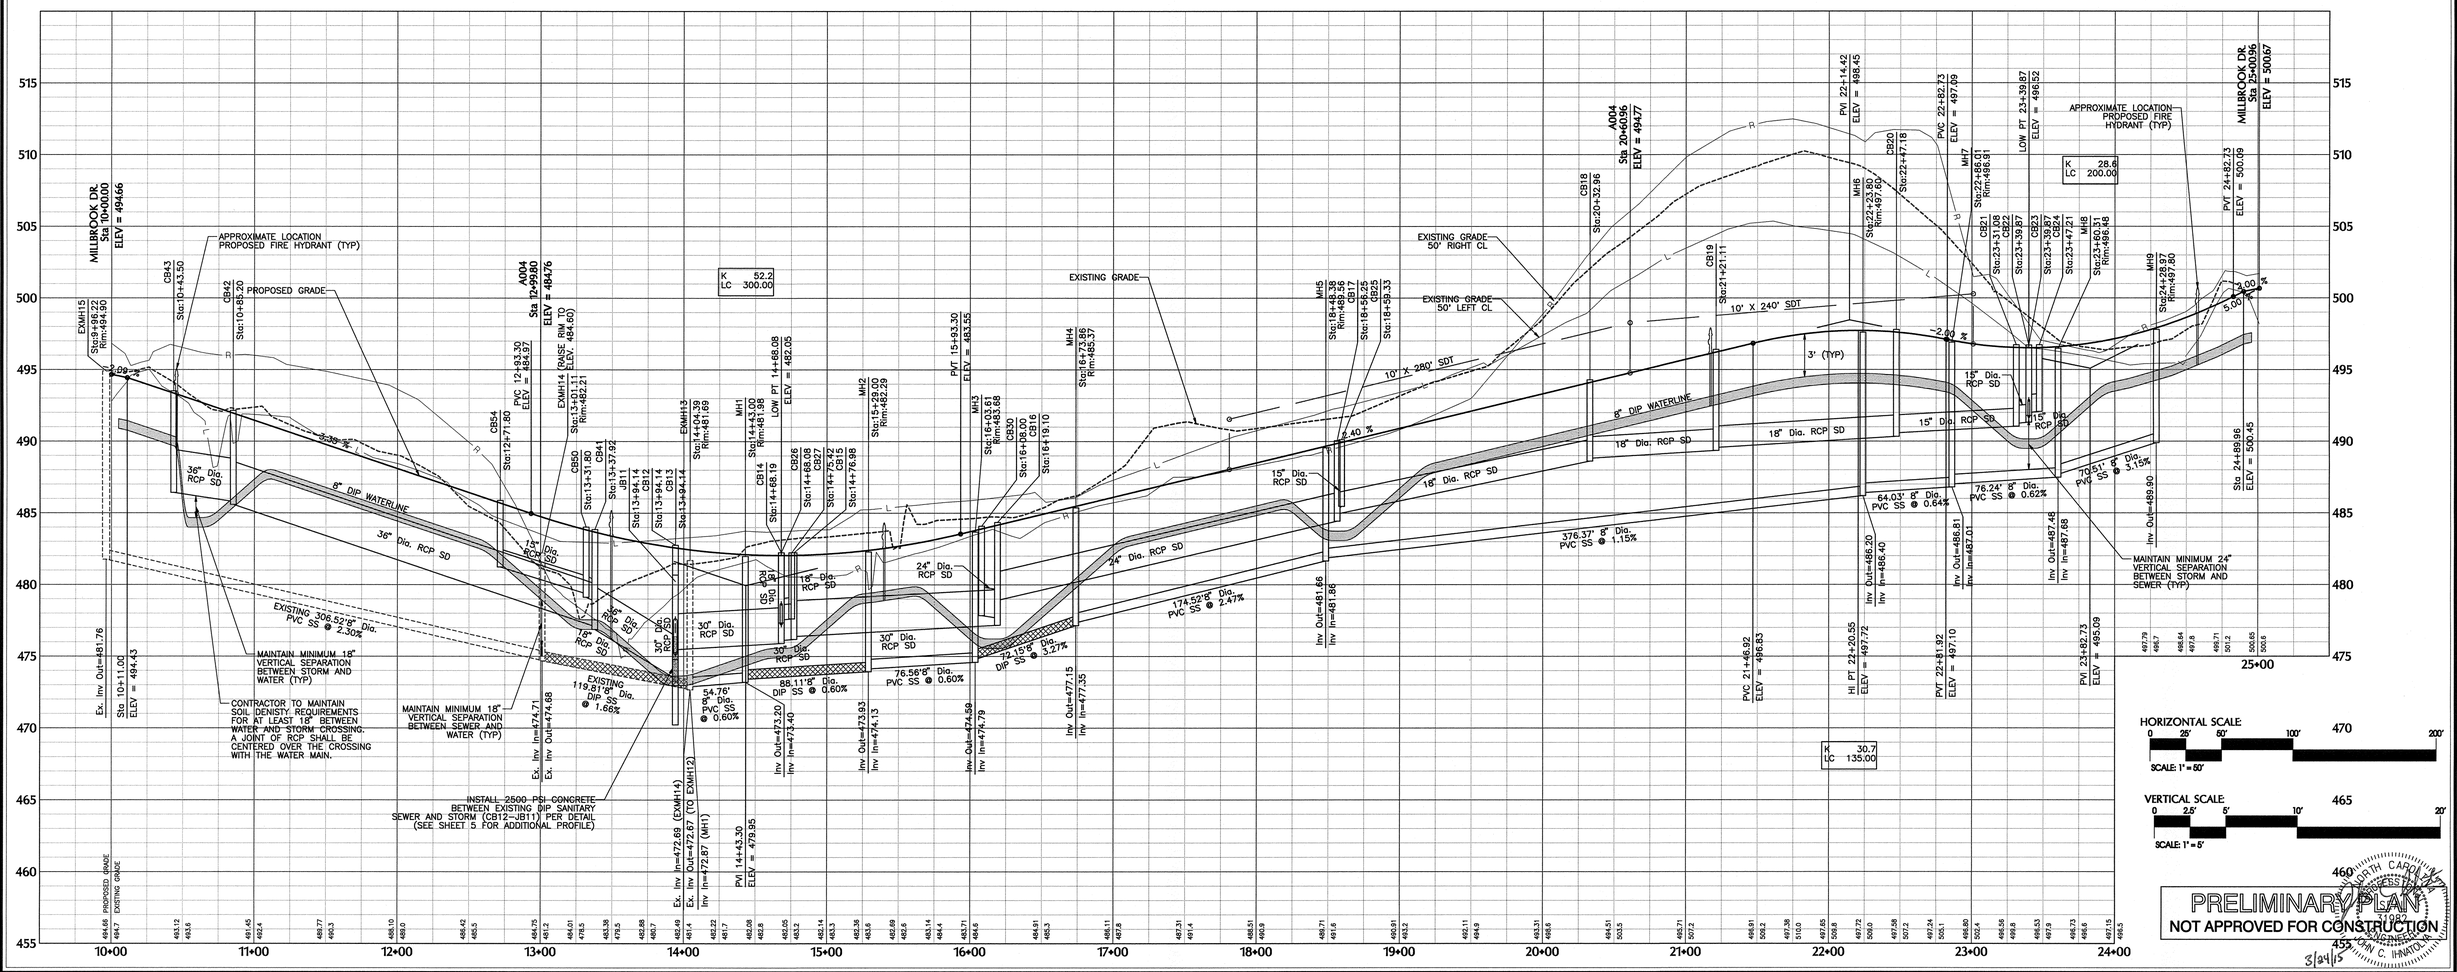

PRELIMINARY PLAN
NOT APPROVED FOR CONSTRUCTION
3/24/15

No.	Revision	Date	By
1	TOP 1st REVIEW COMMENTS	02/20/15	JCI
2	TOP 2nd REVIEW COMMENTS	03/24/15	JCI

Designer W&R	Scale SEE SHEET
Drawn By JCI	Date 12/19/14
Checked By JCI	Job No. 020503512

POWELL PLACE - PHASE 2E

TOWN OF PITTSBORO CHATHAM COUNTY NORTH CAROLINA

R003 PLAN & PROFILE

WITHERS & RAVENEL
ENGINEERS I PLANNERS I SURVEYORS
115 MacKenan Drive Cary, North Carolina 27511 tel: 919-469-3340 fax: 919-467-6008 www.withersravenel.com License No. C-0832

Sheet No. 4 of 7

K:\020\05-020503512\Civil\Powell Place Ph 2\C400 PLAN.dgn Tue, Mar 24, 2015 4:57PM WITHERS & RAVENEL, INC