END APPROACH SLAB
-L- STA.13+98.58

Sketch showing Dimensions of Pavement and Shoulder in Relation to Proposed Bridge Width

Δ = 0° 17' 06.7" (LT)
D = 0° 57' 17.7'
L = 29.87'
T = 14.93'
R = 6,000.00'
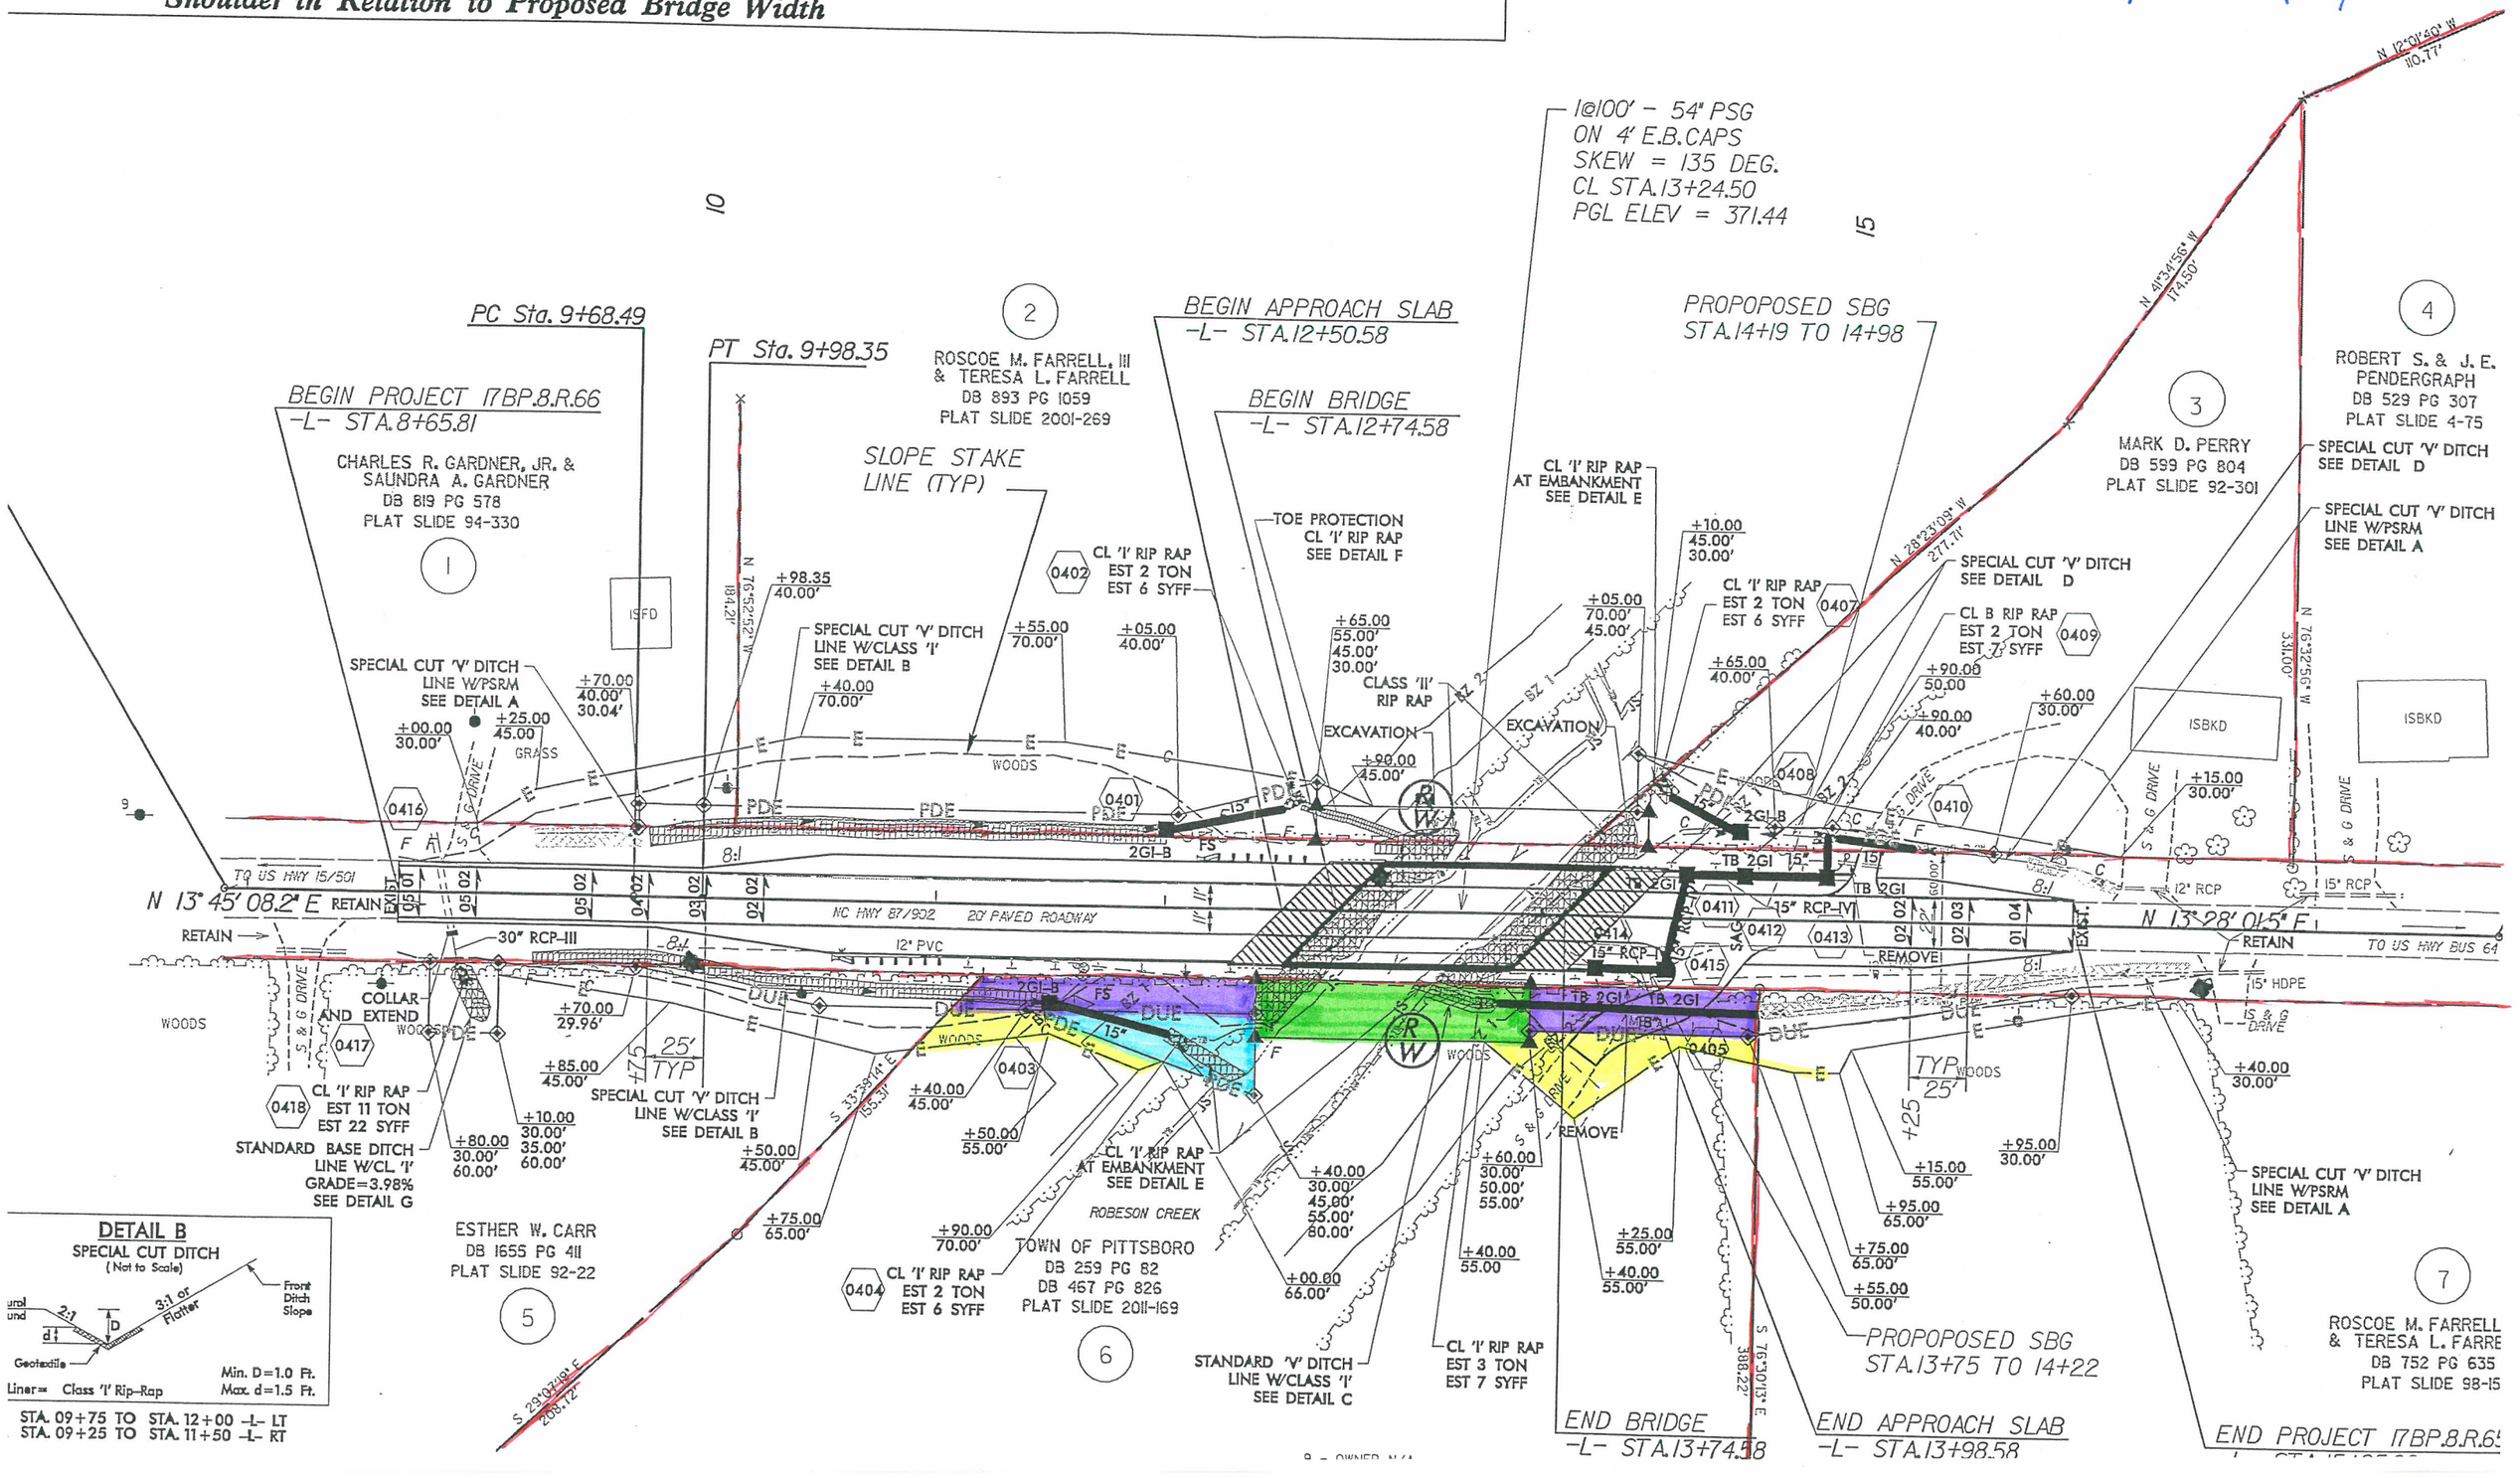
green ~ fee simple
blue ~ permanent drainage
purple ~ drainage + utility
yellow ~ temporary