VKB BUILDING

PITTSBORO, NORTH CAROLINA

SITE PLAN

PIN: 9752-15-5722

SUBMITTALS

FIRST SUBMITTAL	08/06/14
SECOND SUBMITTAL	09/05/14
THIRD SUBMITTAL	09/29/14
FOURTH SUBMITTAL	10/16/14

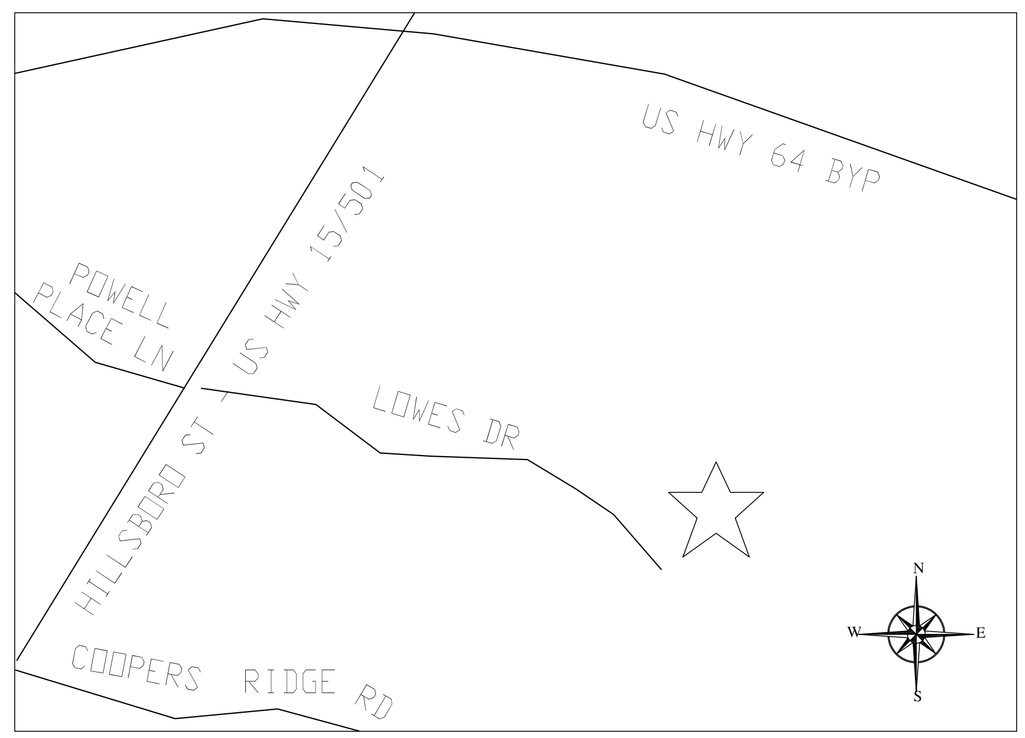

VICINITY MAP

N.T.S.

INDEX

COVER SHEET

EXISTING CONDITIONS..... L-1

PRELIMINARY SITE PLAN L-2

PRELIMINARY GRADING, DRAINAGE & EC-UTILITY PLAN C-1

PRELIMINARY STORM WATER AND EROSION DETAILS..... C-2

LANDSCAPE PLAN..... L-5

DETAILS..... L-6

ELEVATIONS..... A-1

LIGHTING PLAN .....

developer:
VKB & Associates, LLC
241 Bear Tree Circle
Chapel Hill, NC 27517

landscape architect:
Tony M. Tate Landscape Architecture P.A.
5011 Southpark Drive, Ste. 200
Durham, North Carolina 27713
(919) 484-8880

architect:
Urena Architecture, PA
212 Powell Dr., Ste 100
Raleigh, NC 27606
(919) 852-2329

Tony M. Tate
Landscape Architecture, PA
5011 Southpark Drive, Ste 200, Durham, NC 27713
Telephone (919)484-8880 Fax (919)484-8881
email: tony@tmla.com

NORTH CAROLINA PROFESSIONAL SEAL No. C-126 TONY M. TATE LANDSCAPE ARCHITECTURE, PA

NORTH CAROLINA LANDSCAPE ARCHITECT 10-16-14 NO. 701 TONY M. TATE

REVISIONS:

09/05/14-REVISED PER TOWN COMMENTS
09/29/14 - Grading plan revised per comments
10/16/14 - Revised per town comments

EXISTING CONDITIONS
VKB BUILDING
Lowe's Drive, Pittsboro NC
VKB & Associates, LLC 241 Bear Tree Cr., Chapel Hill NC 27517

SCALE: 1"=30'

DRAWN BY: T.M.T.

PROJECT #: 12030

DATE: 08/06/14

SHEET

COVER

OF 9