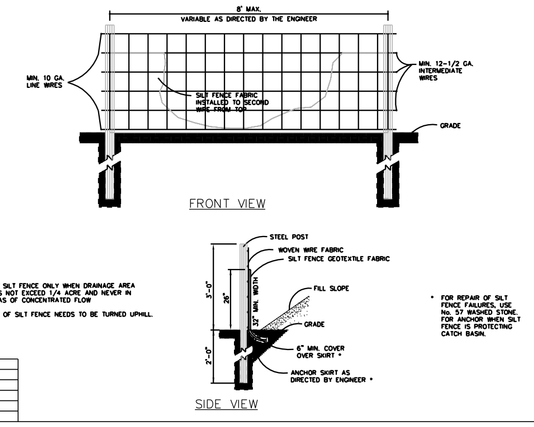

REVISIONS	
DATE	DESCRIPTION

STANDARD TEMPORARY SILT FENCE | 1

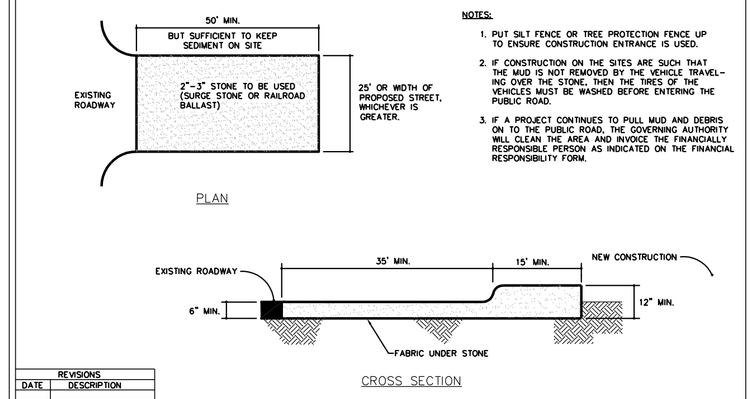

NOTES:
1. PUT SILT FENCE OR TREE PROTECTION FENCE UP TO ENSURE CONSTRUCTION ENTRANCE IS USED.
2. IF CONSTRUCTION ON THE SITES ARE SUCH THAT THE MUD IS NOT REMOVED BY THE VEHICLE TRAVELING OVER THE STONE, THEN THE TIRES OF THE VEHICLES MUST BE WASHED BEFORE ENTERING THE PUBLIC ROAD.
3. IF A PROJECT CONTINUES TO PULL MUD AND DEBRIS ON TO THE PUBLIC ROAD, THE GOVERNING AUTHORITY WILL CLEAN THE AREA AND INVOICE THE FINANCIALLY RESPONSIBLE PERSON AS INDICATED ON THE FINANCIAL RESPONSIBILITY FORM.

REVISIONS	
DATE	DESCRIPTION

CONSTRUCTION ENTRANCE | 7

WAKE COUNTY CONSTRUCTION SEQUENCE

1. A land-disturbing permit is not required for this site due the size of denuded area. Contractor is required to contain all sediment within the limits of construction.
2. Install gravel construction pad, temporary diversions, silt fencing sediment basins or other measures as shown on the approved plan. Clear only as necessary to install these devices. Seed temporary diversions, berms and basins immediately after construction.
3. Begin clearing and grubbing. Maintain devices as needed. Rough grade site.
4. Install storm sewer(if shown) and protect inlets with block and gravel inlet controls, sediment traps or other approved measures as shown on the plan. Begin constructing building, etc.
5. Stabilize site as areas are brought up to finish grade with vegetation, paving, ditch linings, etc. Seed and mulch denuded areas within thirty (15) days of completion of any phase of the project.
6. If site is stabilized, remove temporary diversions, silt fencing, sediment basins, etc., and seed out or stabilize any resulting bare areas. All remaining permanent erosion control devices (such as velocity dissipators) should be installed now.
7. When vegetation has become established, call for final site inspection by Environmental Inspector, Daniel Rowe. Obtain a Certificate of Completion.

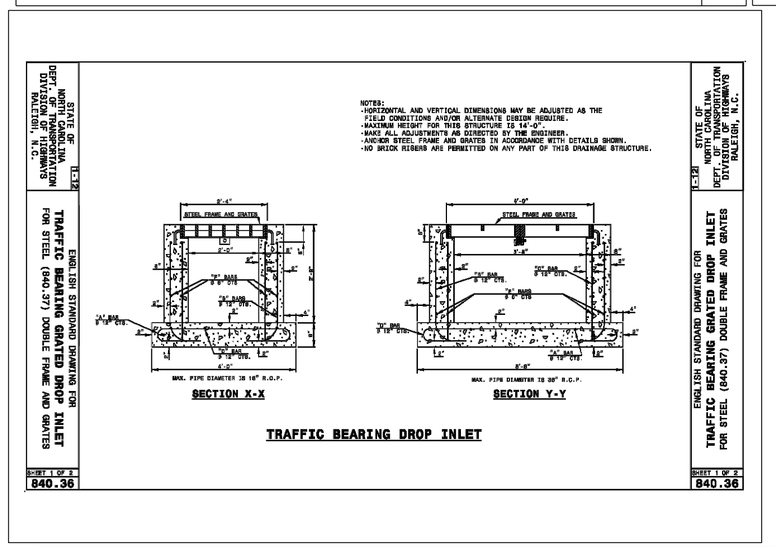

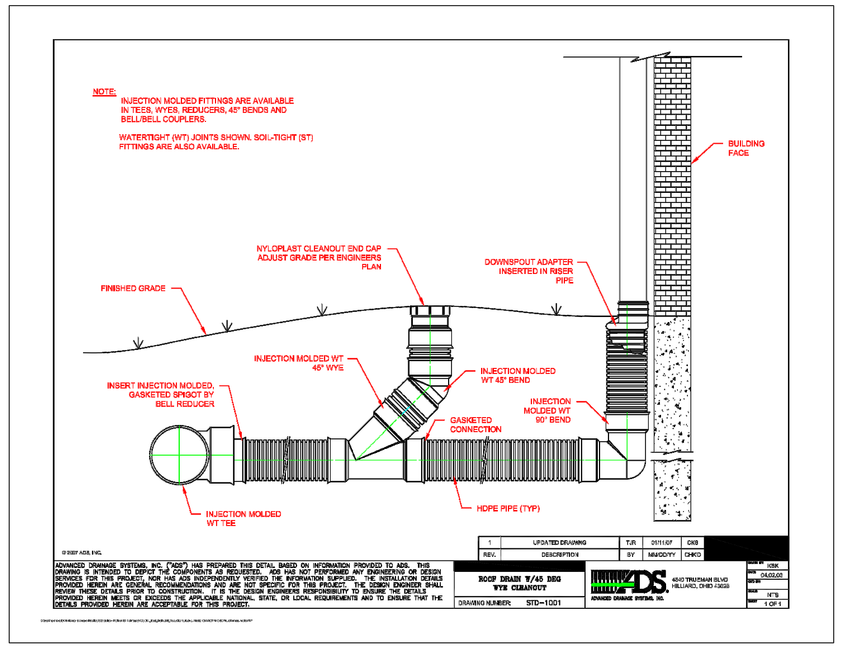

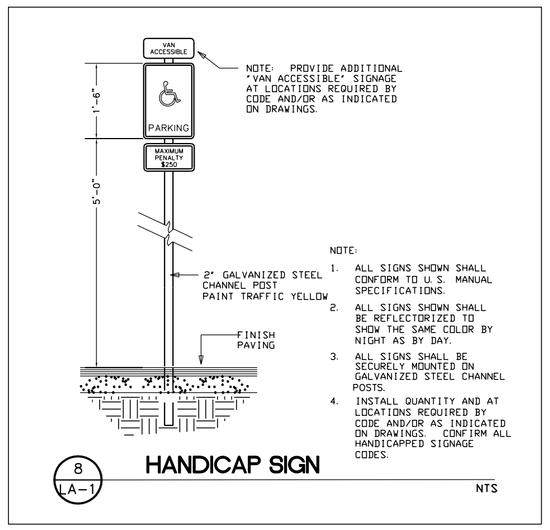

HANDICAP SIGN DETAIL

SCALE: NOT TO SCALE

DUMPSTER PAD & SCREEN DETAILS

SCALE: NOT TO SCALE

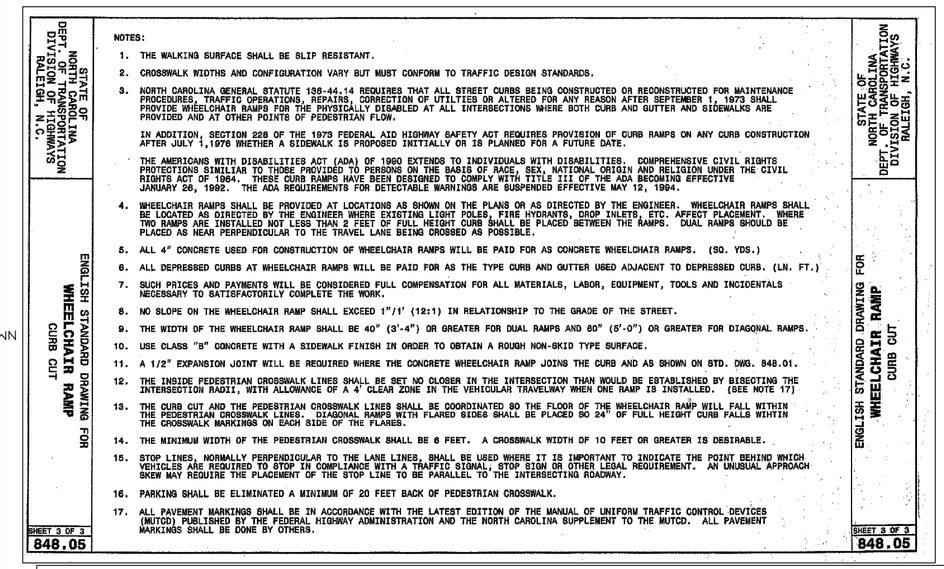

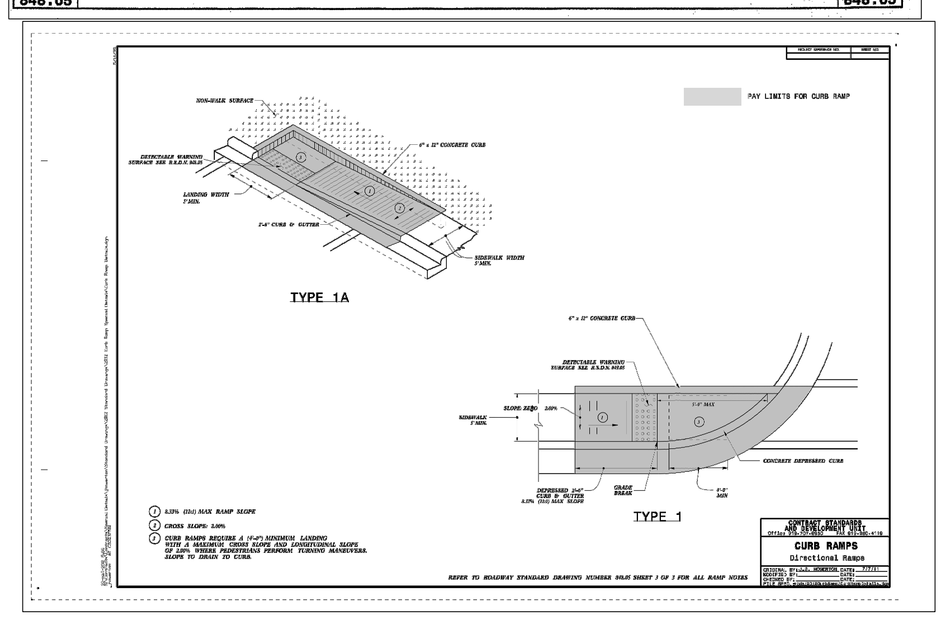

HANDICAP RAMP DETAIL

SCALE: NOT TO SCALE

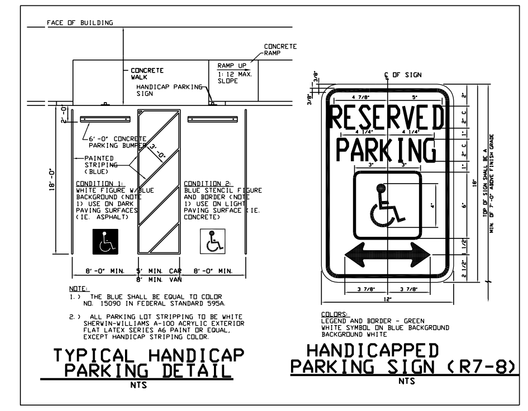

HANDICAP PARKING DETAIL

SCALE: NOT TO SCALE

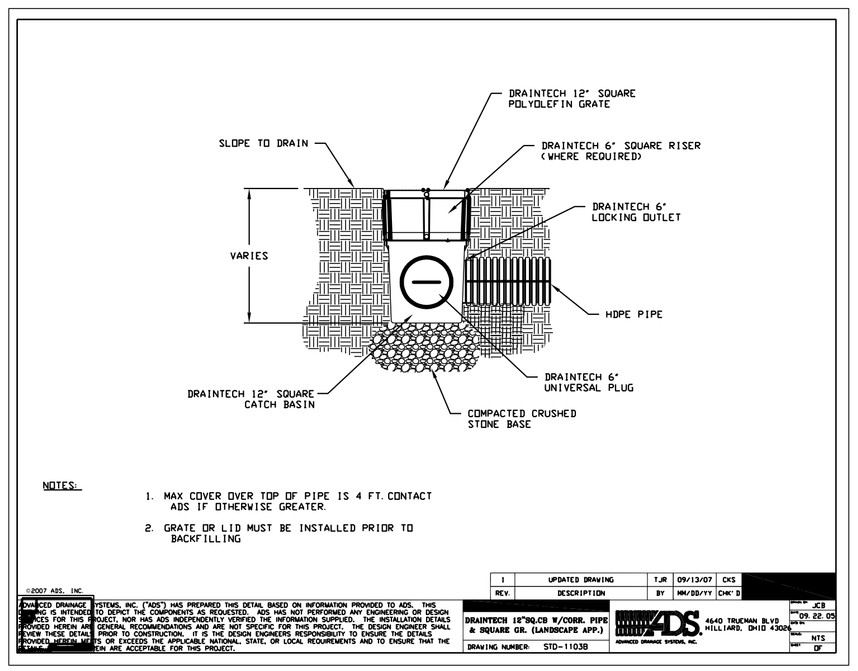

YARD INLET BASIN DETAIL

SCALE: NOT TO SCALE

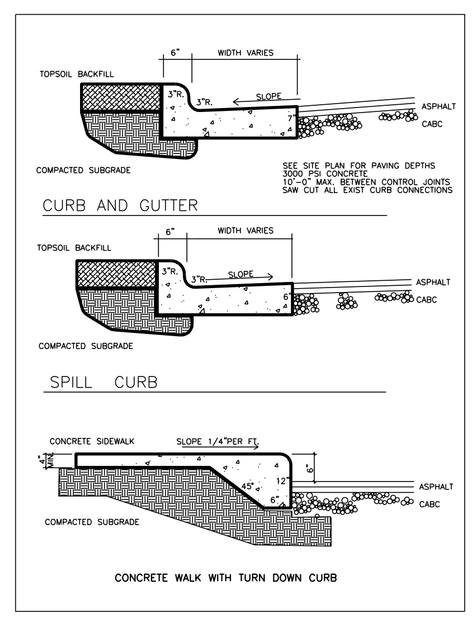

CURB AND GUTTER DETAIL

SCALE: NOT TO SCALE

Tony M. Tate
Landscape Architecture, PA
5011 Southpark Drive, Ste 200, Durham, NC 27713
Telephone (919)484-8880 Fax (919)484-8881
email: tony@tmla.com

NORTH CAROLINA REGISTERED LANDSCAPE ARCHITECT No. C-126 TONY M. TATE

NORTH CAROLINA REGISTERED LANDSCAPE ARCHITECT 741 TONY M. TATE

REVISIONS:
09/05/14-REVISED PER TOWN COMMENTS

Details
VKB BUILDING
Lowe's Drive, Pittsboro NC
VKB & Associates, LLC 241 Bear Tree Cr., Chapel Hill NC 27517

SCALE: as noted

DRAWN BY: T.M.T.

PROJECT #: 12030

DATE: 08/06/14

SHEET
L-6
OF

P:\projects\Jay Kessing\Pittsboro\Submittals\Kessing sp3.dwg, 9/5/2014 10:23:38 AM, CutePDF Writer