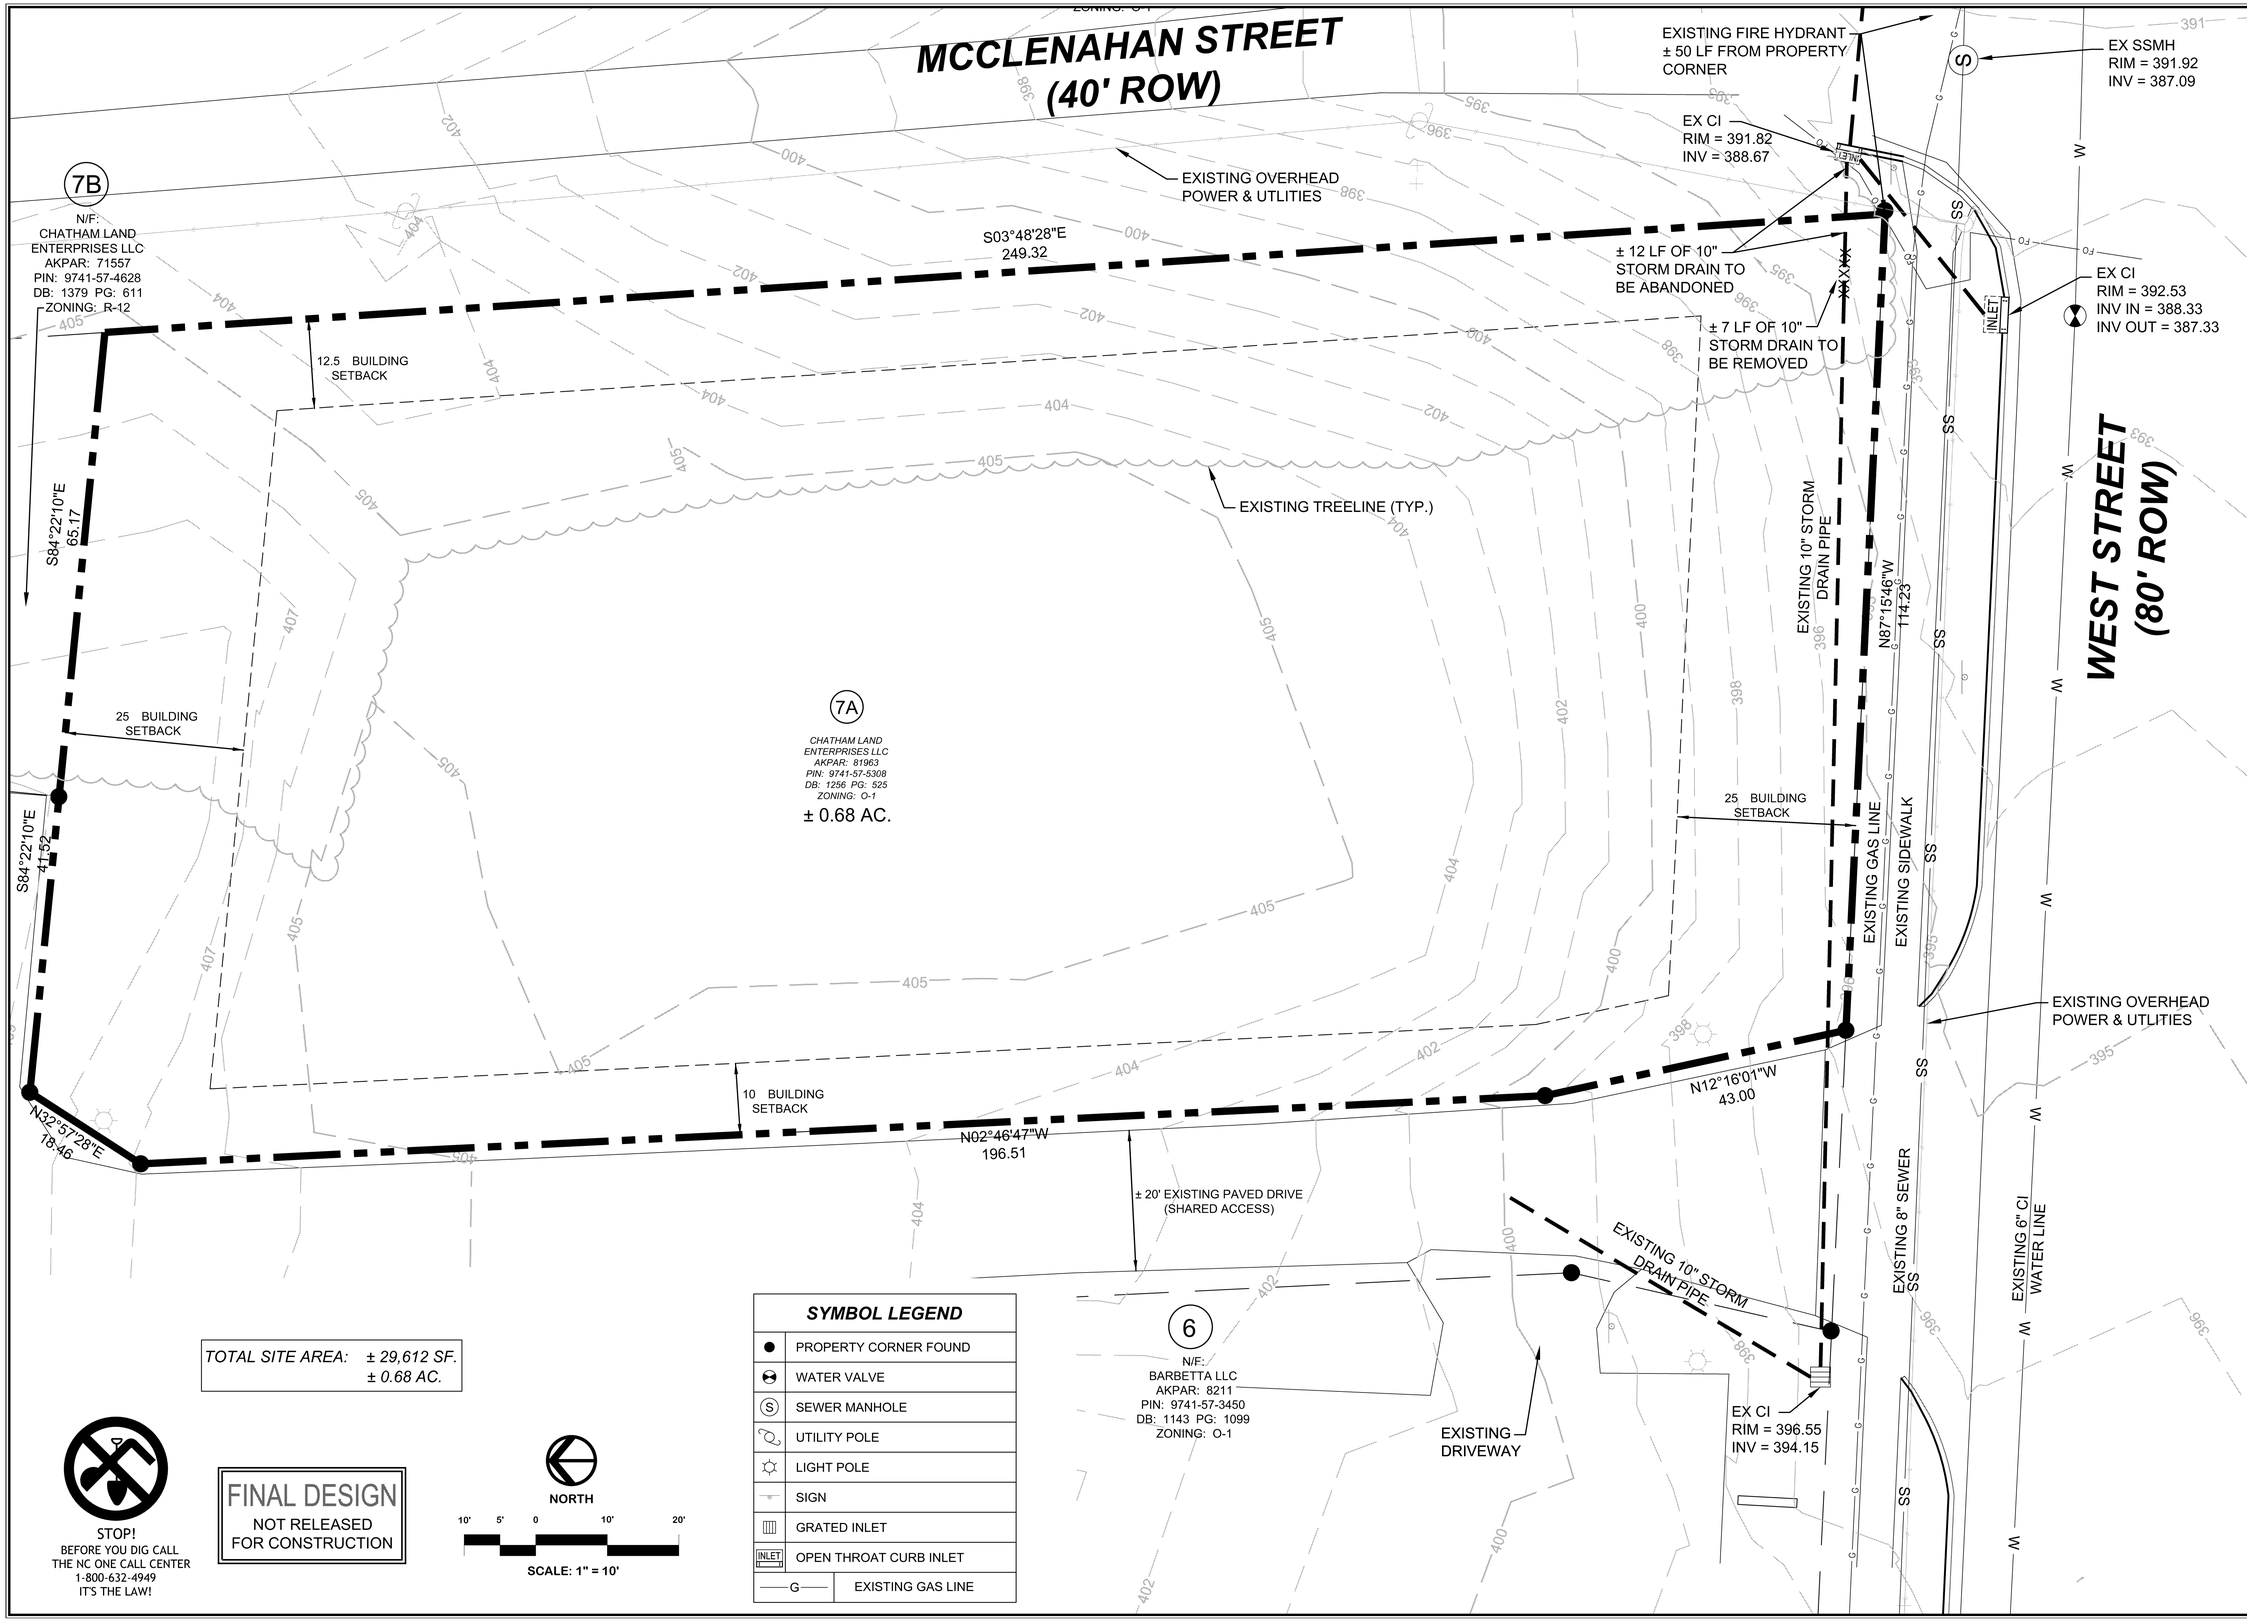

TOTAL SITE AREA: ± 29,612 SF.
± 0.68 AC.

STOP!
BEFORE YOU DIG CALL
THE NC ONE CALL CENTER
1-800-632-4949
IT'S THE LAW!

FINAL DESIGN
NOT RELEASED
FOR CONSTRUCTION

NORTH

10' 5' 0 10' 20'

SCALE: 1" = 10'

SYMBOL LEGEND

●	PROPERTY CORNER FOUND
	WATER VALVE
Ⓢ	SEWER MANHOLE
	UTILITY POLE
	LIGHT POLE
	SIGN
	GRATED INLET
INLET	OPEN THROAT CURB INLET
—G—	EXISTING GAS LINE

NO.	REVISIONS	DATE
1.	REVISED PER TOWN COMMENTS.	10/28/15

CE GROUP
301 GLENWOOD AVE. 220
RALEIGH,NC 27603
PHONE: 919-367-8790
FAX: 919-322-0032
www.cegroupinc.com
License # C-1739

11/3/15
SEAL
18894
NORTH CAROLINA
PROFESSIONAL
ENGINEER
ASHNESS

SITE DEVELOPMENT PLANS FOR WEST STREET OFFICE BUILDING EXISTING CONDITIONS CHATHAM COUNTY, NC

Date: October 2015
Scale: 1" = 10
Drawn: CPM
Checked: MPA
Project No. 127-190
Computer Dwg. Name 127-190_Sht-02-Existing-Conditions

Sheet No: 2
Of __-