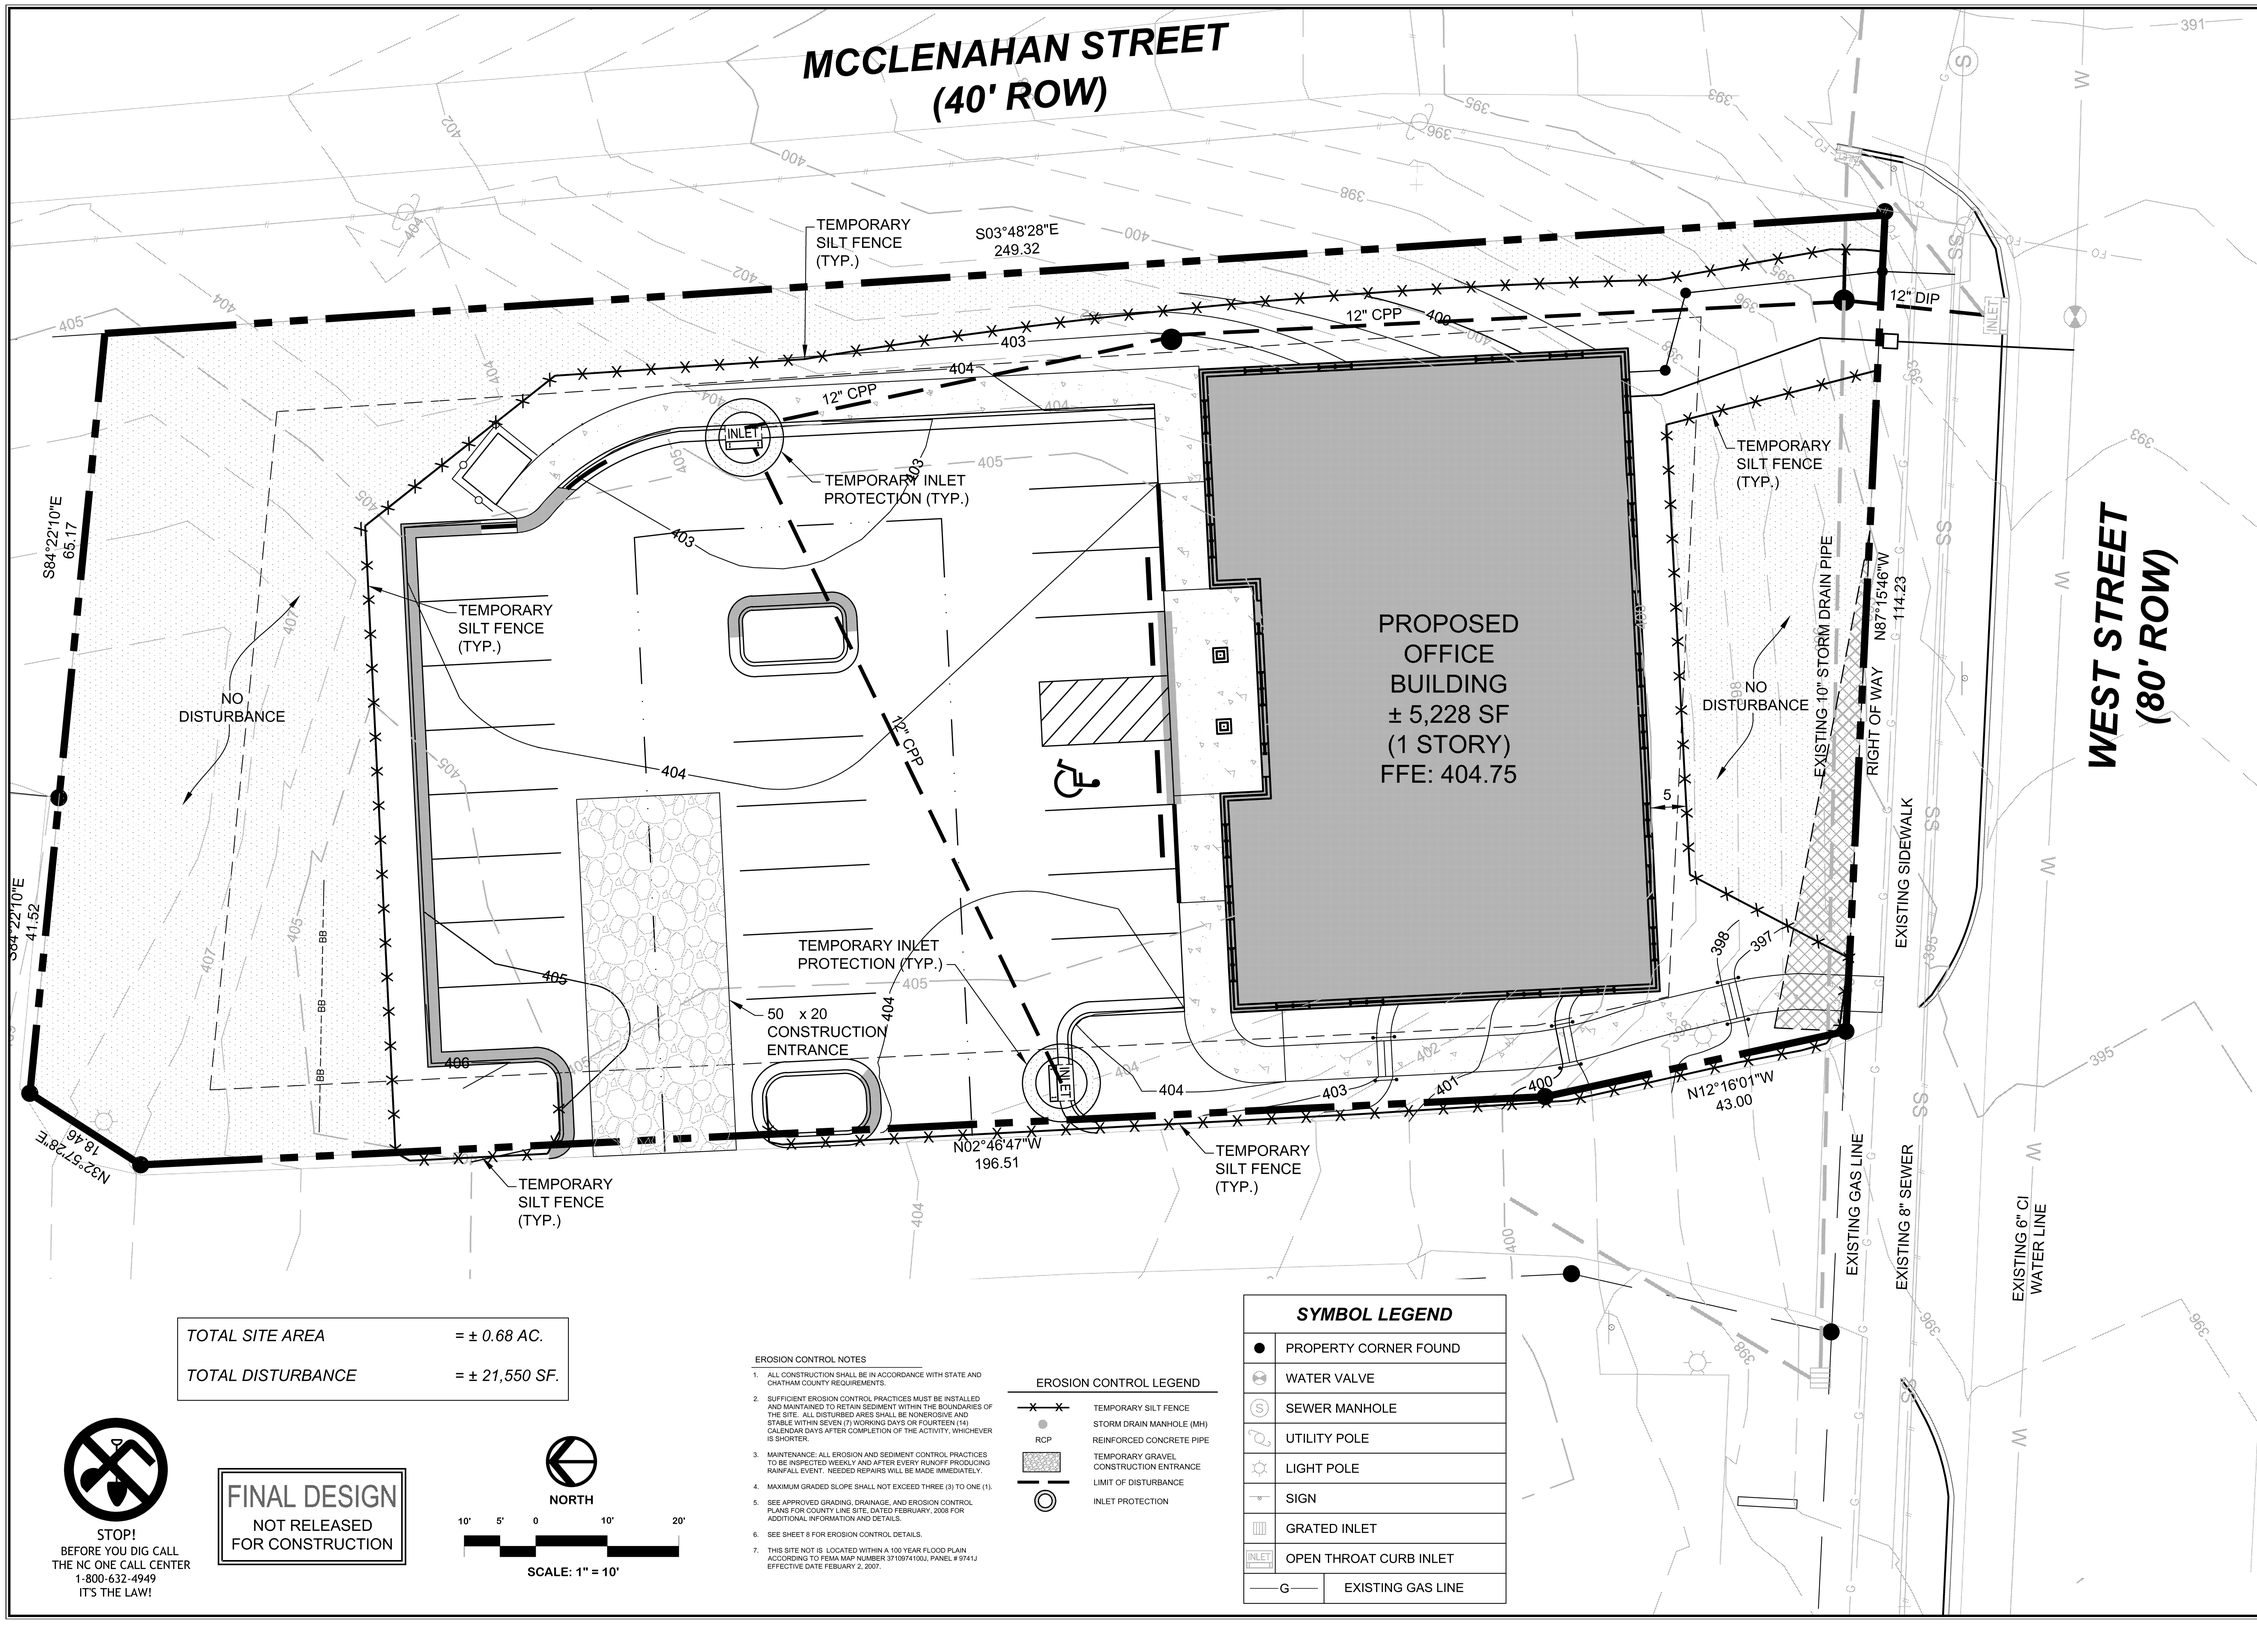

TOTAL SITE AREA	*= ± 0.68 AC.*
TOTAL DISTURBANCE	*= ± 21,550 SF.*

STOP!
BEFORE YOU DIG CALL
THE NC ONE CALL CENTER
1-800-632-4949
IT'S THE LAW!

FINAL DESIGN
NOT RELEASED
FOR CONSTRUCTION

NORTH
10' 5' 0 10' 20'
SCALE: 1" = 10'

EROSION CONTROL NOTES

1. ALL CONSTRUCTION SHALL BE IN ACCORDANCE WITH STATE AND CHATHAM COUNTY REQUIREMENTS.
2. SUFFICIENT EROSION CONTROL PRACTICES MUST BE INSTALLED AND MAINTAINED TO RETAIN SEDIMENT WITHIN THE BOUNDARIES OF THE SITE. ALL DISTURBED AREA SHALL BE NONEROSIVE AND STABLE WITHIN SEVEN (7) WORKING DAYS OR FOURTEEN (14) CALENDAR DAYS AFTER COMPLETION OF THE ACTIVITY, WHICHEVER IS SHORTER.
3. MAINTENANCE: ALL EROSION AND SEDIMENT CONTROL PRACTICES TO BE INSPECTED WEEKLY AND AFTER EVERY RUNOFF PRODUCING RAINFALL EVENT. NEEDED REPAIRS WILL BE MADE IMMEDIATELY.
4. MAXIMUM GRADED SLOPE SHALL NOT EXCEED THREE (3) TO ONE (1).
5. SEE APPROVED GRADING, DRAINAGE, AND EROSION CONTROL PLANS FOR COUNTY LINE SITE, DATED FEBRUARY, 2008 FOR ADDITIONAL INFORMATION AND DETAILS.
6. SEE SHEET 8 FOR EROSION CONTROL DETAILS.
7. THIS SITE NOT IS LOCATED WITHIN A 100 YEAR FLOOD PLAIN ACCORDING TO FEMA MAP NUMBER 3710974100J, PANEL # 9741J EFFECTIVE DATE FEBUARY 2, 2007.

EROSION CONTROL LEGEND

	TEMPORARY SILT FENCE
	STORM DRAIN MANHOLE (MH)
RCP	REINFORCED CONCRETE PIPE
	TEMPORARY GRAVEL CONSTRUCTION ENTRANCE
	LIMIT OF DISTURBANCE
	INLET PROTECTION

SYMBOL LEGEND

●	PROPERTY CORNER FOUND
	WATER VALVE
Ⓢ	SEWER MANHOLE
	UTILITY POLE
	LIGHT POLE
	SIGN
	GRATED INLET
INLET	OPEN THROAT CURB INLET
——G——	EXISTING GAS LINE

NO.	REVISIONS	DATE
1.	REVISED PER TOWN COMMENTS	10/28/15

CE GROUP
301 GLENWOOD AVE. 220
RALEIGH,NC 27603
PHONE: 919-367-8790
FAX: 919-322-0032
www.cegroupinc.com
License # C-1739

11/3/15

SITE DEVELOPMENT PLANS FOR WEST STREET OFFICE BUILDING EROSION CONTROL PLAN CHATHAM COUNTY, NC

Date:	October 2015
Scale:	1" = 20
Drawn:	CPM
Checked:	MPA
Project No.	127-190
Computer Dwg. Name	127-190_Sht-05-Erosion-Control-Plan

Sheet No: 5 Of__