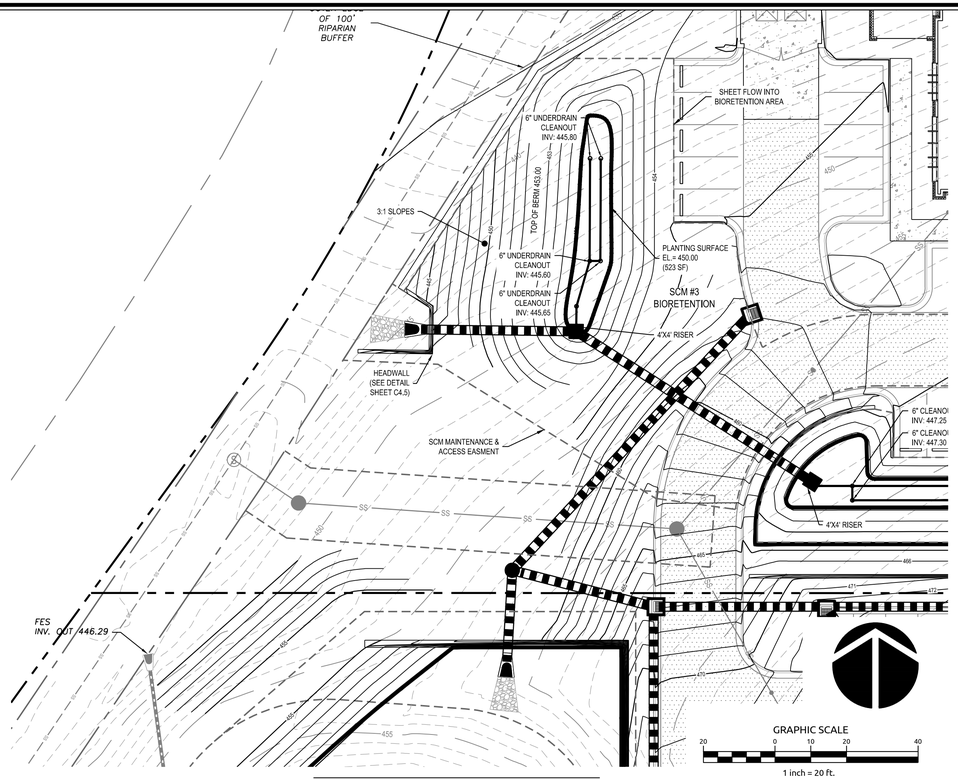

SCM #3 -BIORETENTION AREA

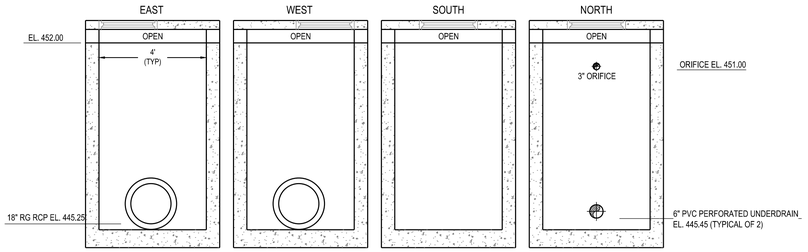

SCM RISER #3 WALL ELEVATIONS

3/8" = 1'-0"

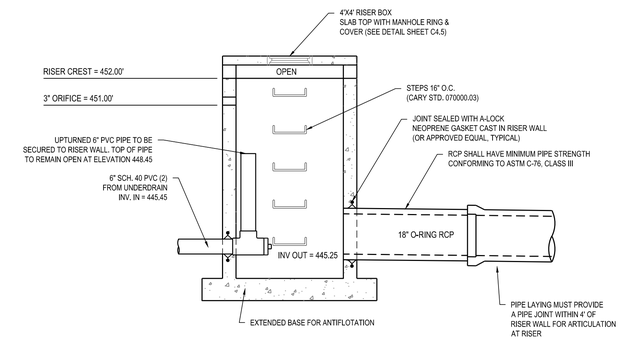

SCM #3 RISER DRAWDOWN DEVICE DETAIL

3/8" = 1'-0"

LEGEND

TW 405.00	TOP OF WALL SPOT ELEVATION
BW 405.00	BOTTOM OF WALL SPOT ELEVATION
EW 405.00	END OF WALL SPOT ELEVATION
TC 405.00	TOP OF CURB SPOT ELEVATION
405.00	FINISHED GRADE SPOT ELEVATION
-1.25%	FINISHED GRADE SLOPE
	EXISTING STORM DRAINAGE
	PROPOSED STORM DRAINAGE

ALL CONSTRUCTION SHALL BE IN ACCORDANCE WITH TOWN OF PITTSBORO AND NCDOT STANDARD DETAILS AND SPECIFICATIONS, LATEST REVISIONS.

APPROVED FOR CONSTRUCTION

TOWN OF PITTSBORO

WithersRavenel
Engineers | Planners | Surveyors
115 MacKenan Drive | Cary, NC 27511 | t: 919.469.3340 | license #: C-0832 | www.withersravenel.com

CHATHAM PARK
LOTS 2 & 3
BUILDINGS 3 & 4
CHATHAM COUNTY, NORTH CAROLINA

SCM PLAN AND DETAILS
SCM #3 - BIORETENTION

Job No.	02.120469.05	Drawn By	WR
Date	11.07.16	Designer	WR

NORTH CAROLINA PROFESSIONAL ENGINEER SEAL 034475 JENNIFER C. DIAZ

PRELIMINARY
NOT APPROVED FOR CONSTRUCTION

Revisions

Sheet No.
C4.2

K:\12\12-0460\120469.05 CP Lots 2 & 3 - MOB 3 & 4\CAD\Construction Drawings\C4.1 SCM Plans and Details.dwg - Monday, November 07, 2016 10:42:41 AM - PABRISH, CLAY