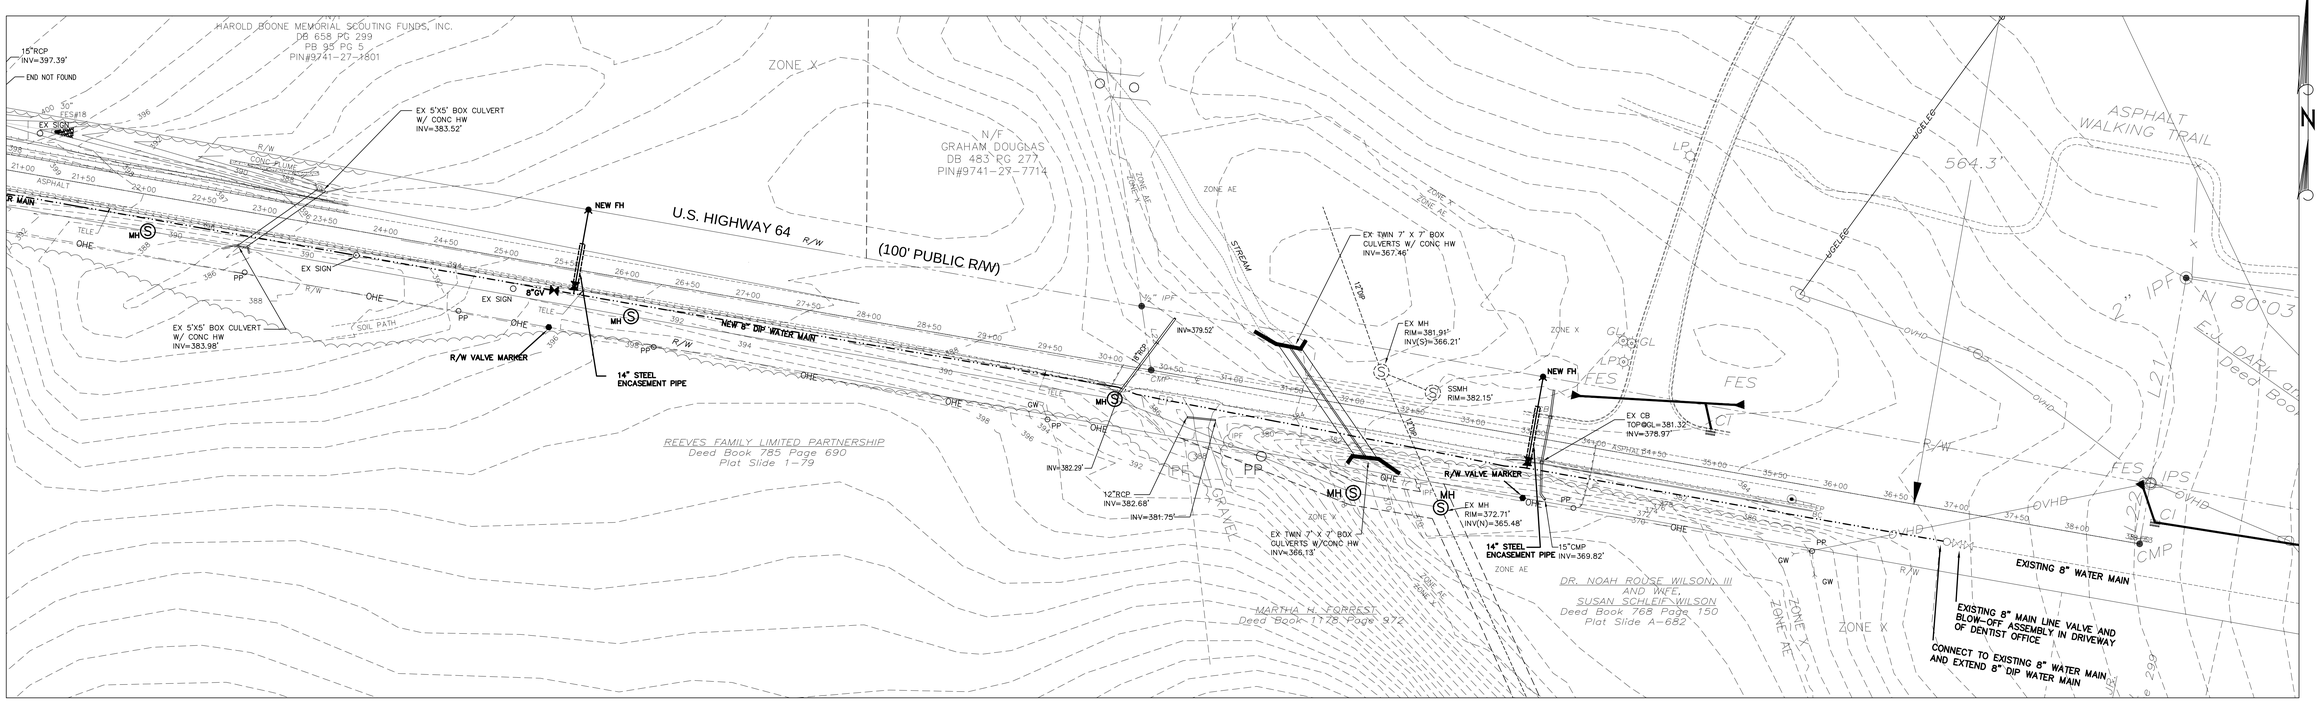

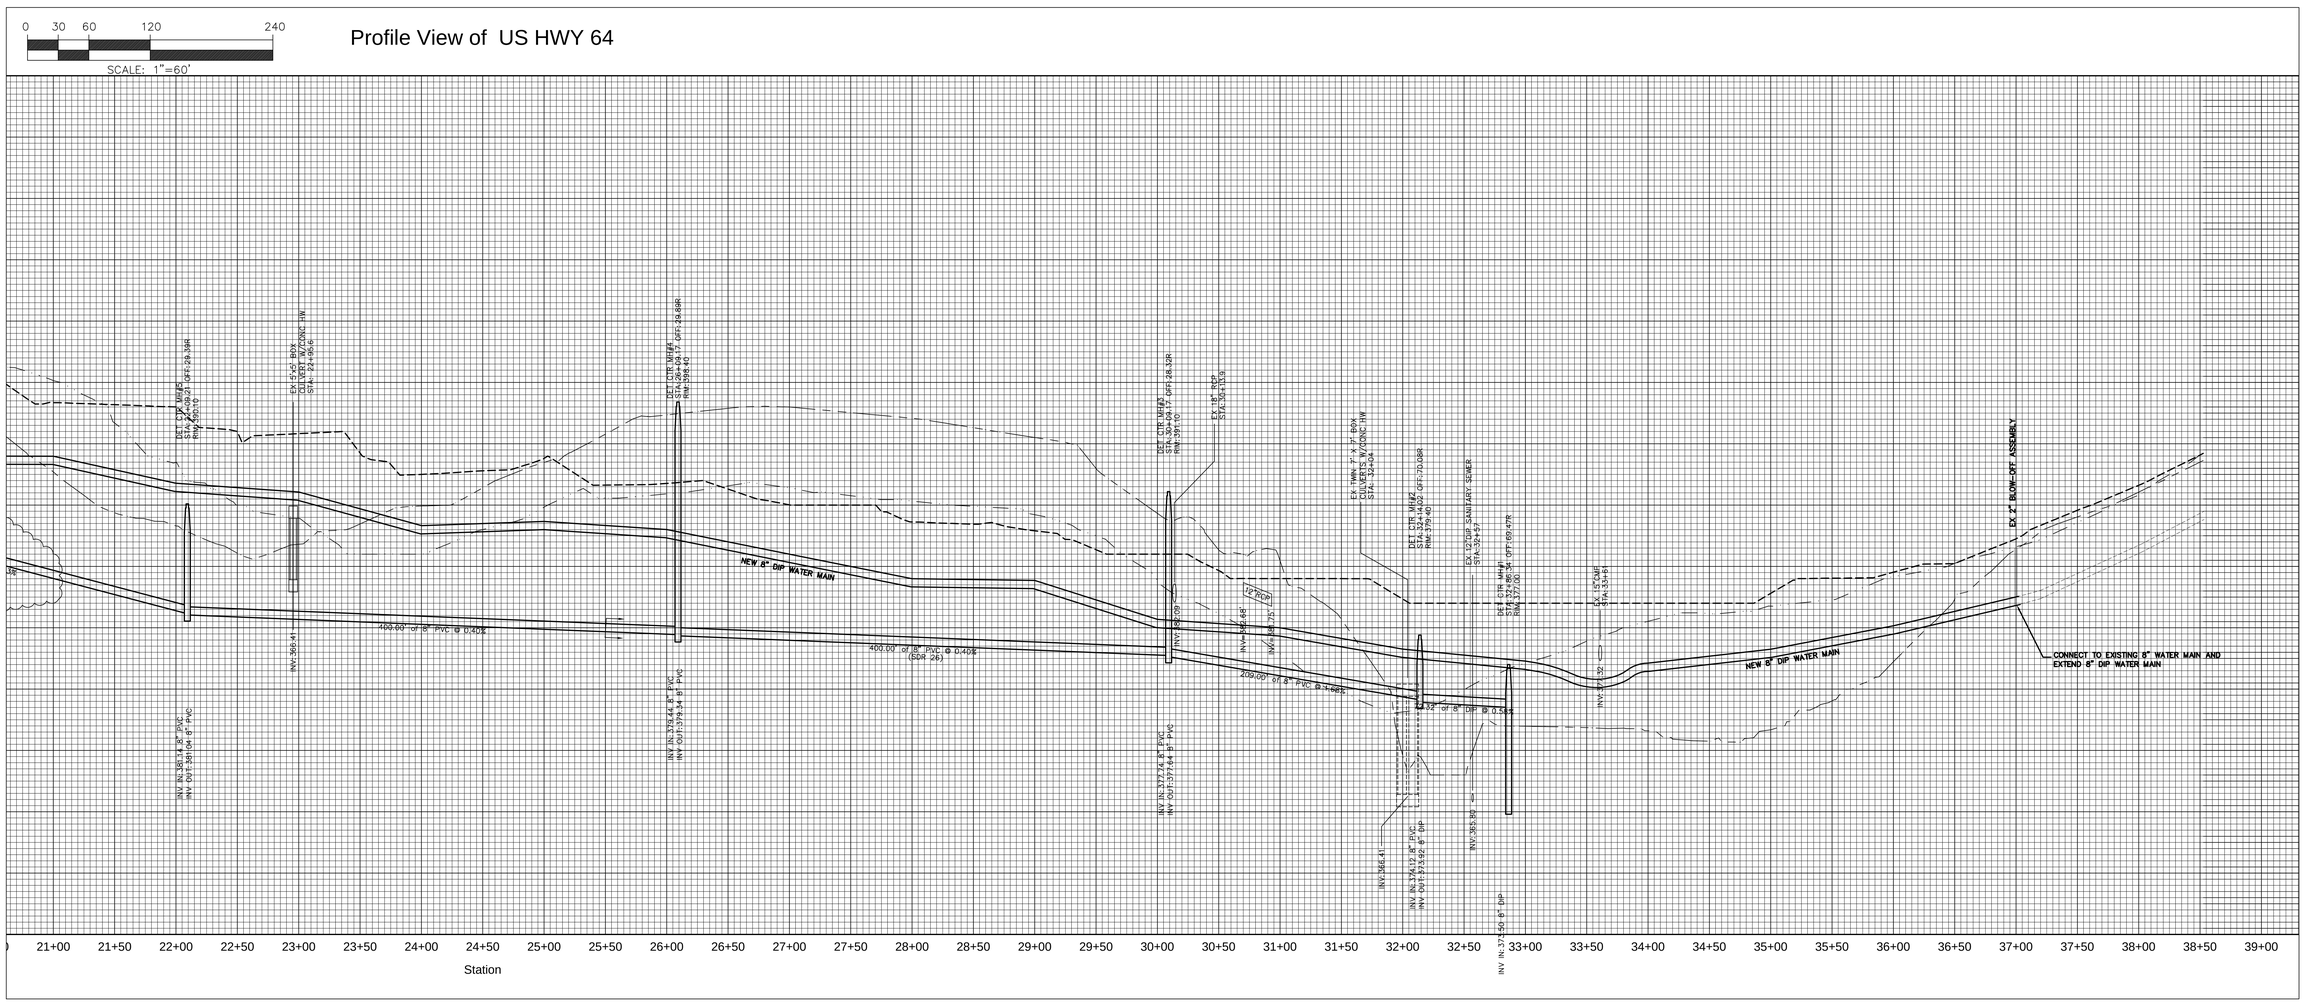

CONSTRUCTION DRAWING
REVISION/ADD MAINTENANCE GRAVITY SEWER FROM DETENTION CENTER

THE CHATHAM COUNTY AGRICULTURE & CONFERENCE CENTER

PITTSBORO, NORTH CAROLINA

MITCHELL DESIGN GROUP
Post Office Box 2212
Wake Forest, NC 27588
Telephone: 919.280.0354
Civil Engineering | Landscape Architecture | Planning

HOBBS ARCHITECTS, PA
Architects & Consultants
460 Hillsboro Street, Suite 400
Pittsboro, North Carolina 27312
Voice: (919) 545-2004
Fax: (919) 545-9002

CONSTRUCTION DRAWING SET

DATE
04-09-14

C5.4

OF 00