CONSTRUCTION DRAWING SET

DATE 04-09-14

C5.5

OF 00

HOBBS ARCHITECTS, PA

Architects & Consultants

480 Hillsboro Street, Suite 400
Pittsboro, North Carolina 27312
Voice: (919) 545-2004
Fax: (919) 545-9002

MITCHELL DESIGN GROUP

PO Box 2007
Wake Forest, NC 27588
Telephone: 919.280.0354

Civil Engineering | Landscape Architecture | Planning

THE CHATHAM COUNTY AGRICULTURE & CONFERENCE CENTER

PITTSBORO, NORTH CAROLINA

CONSTRUCTION DRAWING
REVISION/ADD
MANHOLE TO
GRAVITY SEWER
FROM DETENTION
CENTER

N

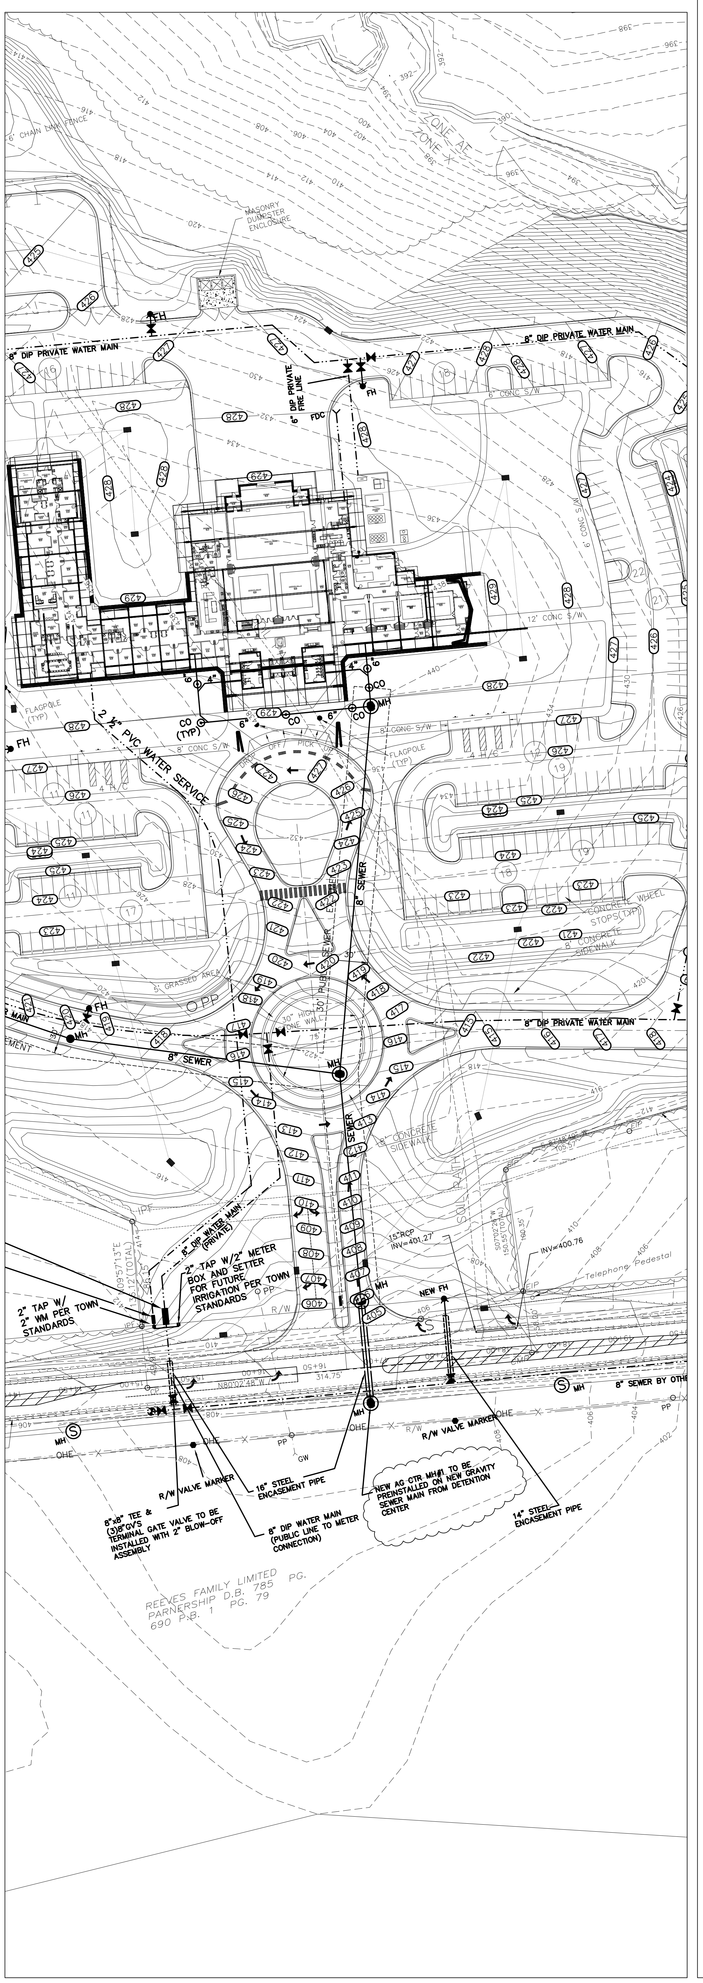
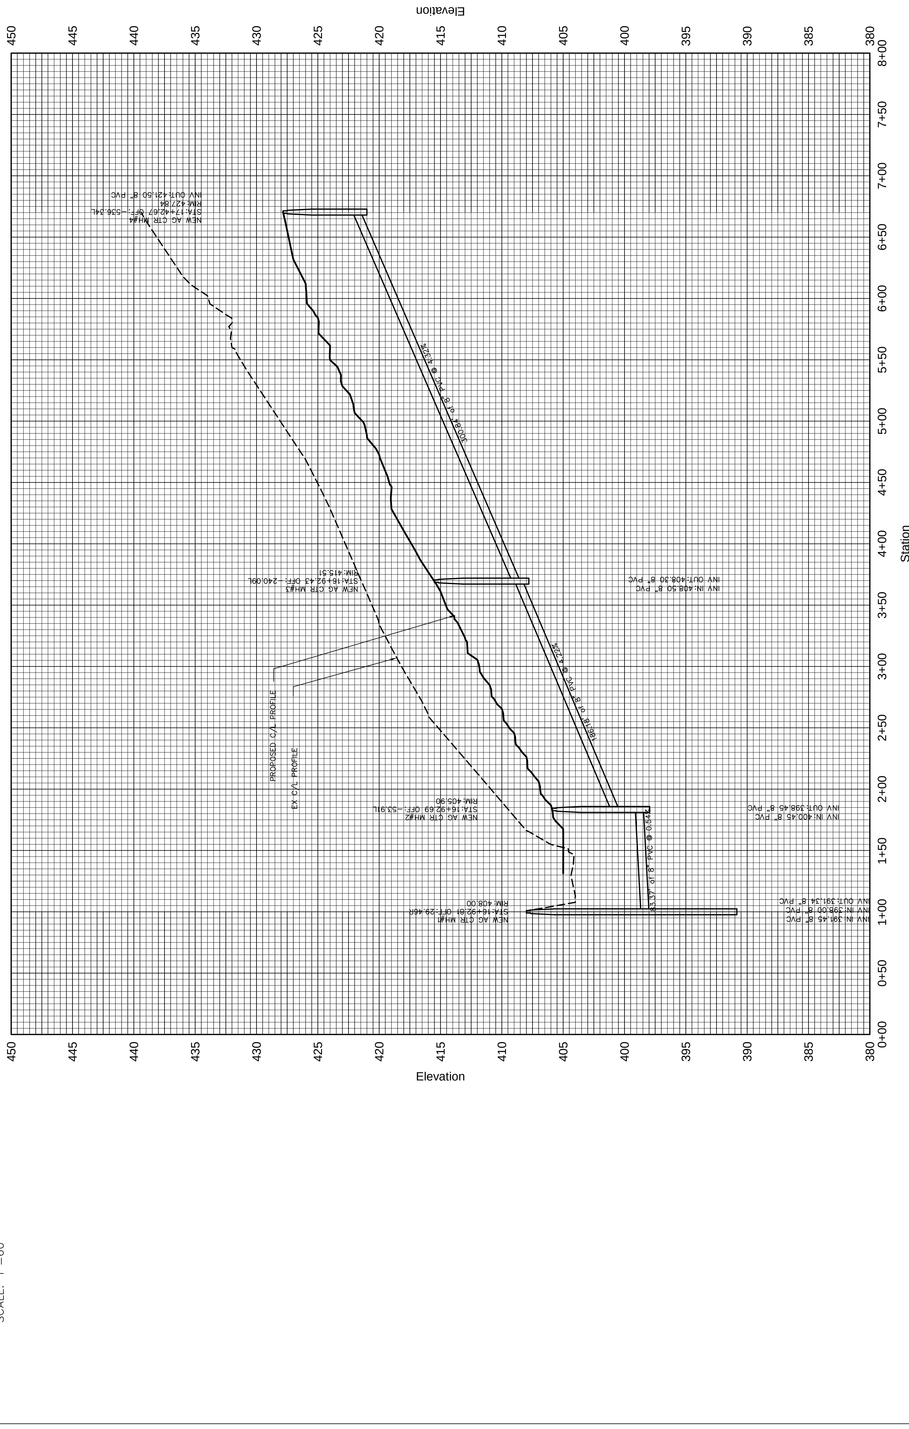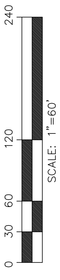
Profile View of Ag Ctr Outfall