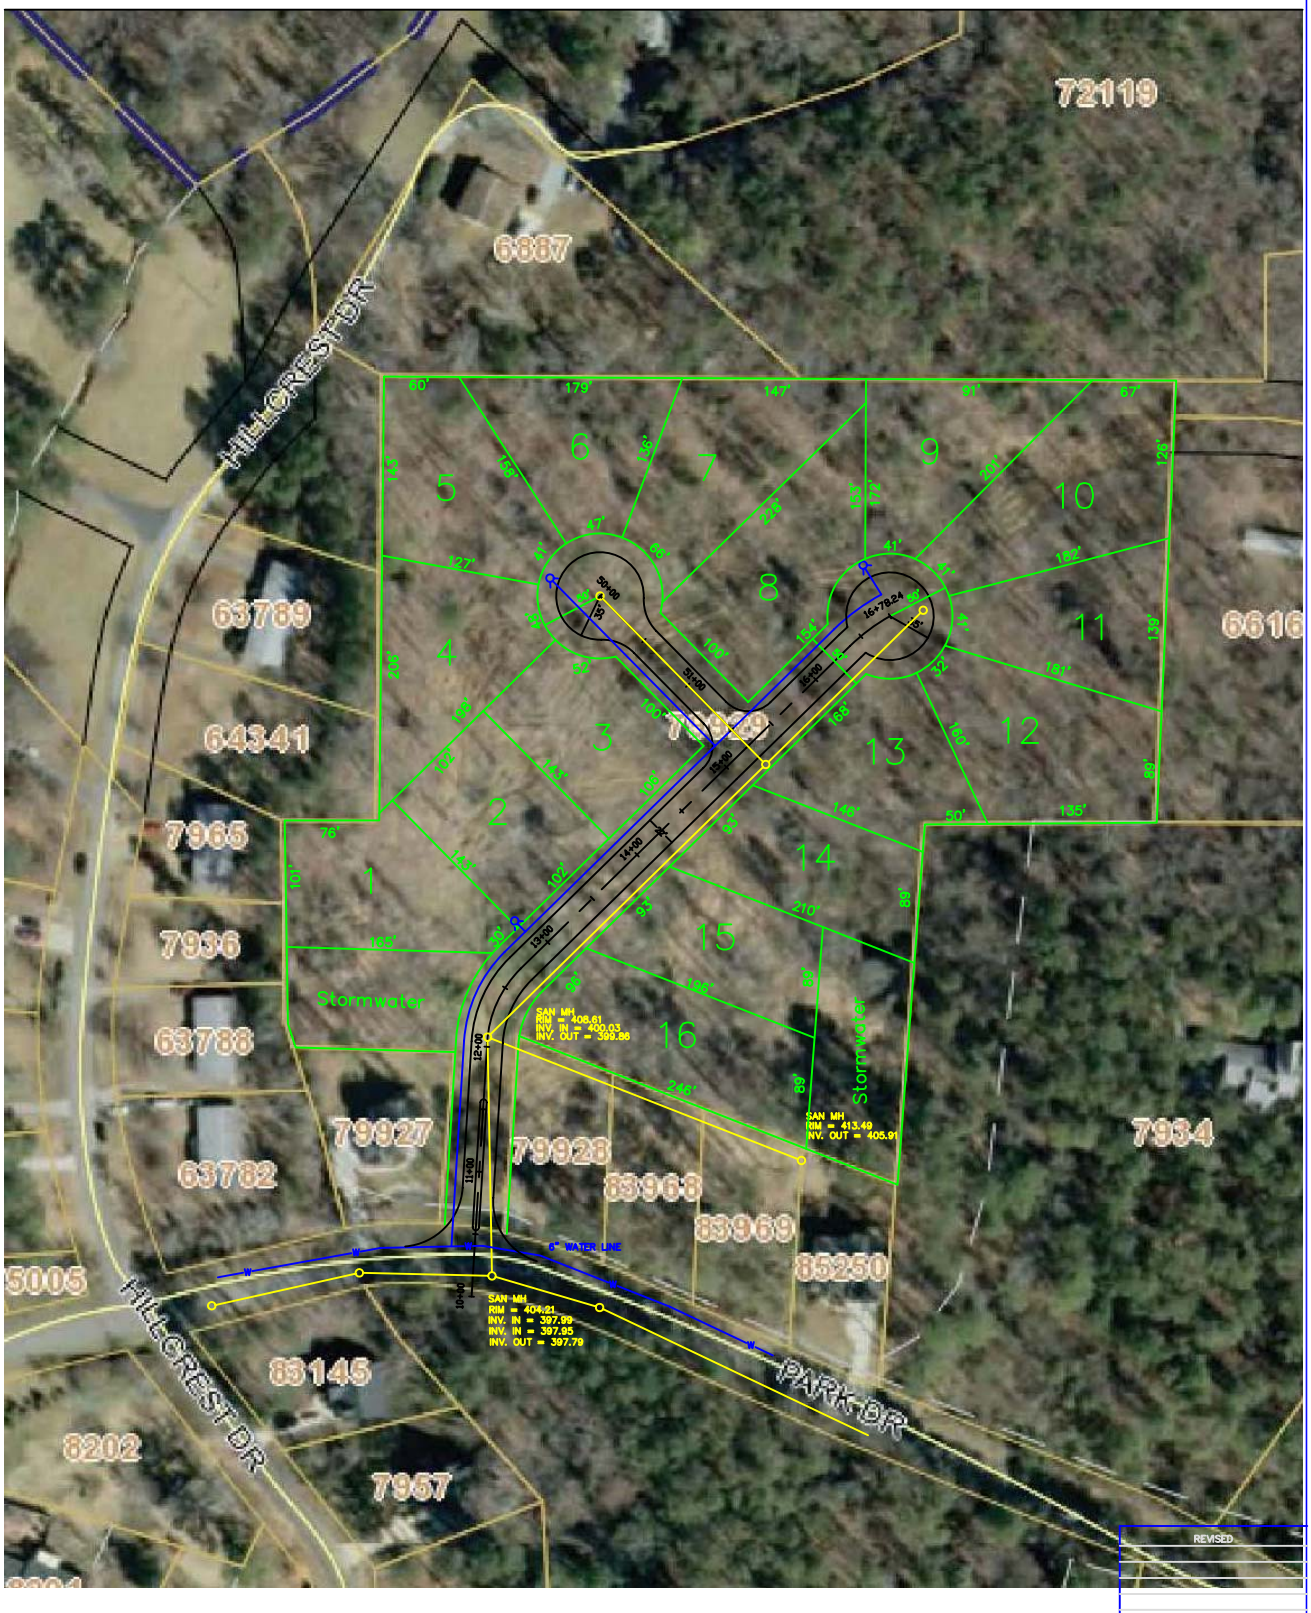

REVISED

Scale: 1" = 100'

100 50 0 100 200

Graphic Scale in Feet

EDR ENGINEERING
4900 WATERS EDGE DRIVE, SUITE 170
RALEIGH, NORTH CAROLINA 27606-2406
PH: (919) 747-3012 FAX: (919) 324-6614

NORTH CAROLINA

DATE:
DRAWN BY:
CHECKED BY:
0 25 50
FBK:
CHF:
SCALE HOR 1"=50 FT.
VER 1"= FT.