LINEAL FEET OF PUBLIC STREETS

GRANT DRIVE	715'
FREEDOM PARKWAY	972'
R001	497'
TOTAL	2,184'

PRELIMINARY STORMWATER MANAGEMENT SCHEDULE

Pod	Lot	Status	Area	Impervious Area	BMP Type
1	1	Planned	3.15	0.99	Bioretention
1	2	Planned	3.48	1.15	Wet Detention
1	3 - 5	Approved	12.00	2.35	Wet Detention / GI
1	6	Planned	2.43	0.31	Bioretention
1	7	Planned	3.44	1.60	Wet Detention
1	8	In-Design	2.00	1.40	Wet Detention
1	9	Planned	11.00	4.10	Bioretention & GI
1	10	Planned	17.44	8.03	Bioretention & GI
1	R/W	In-Design	2.32	1.20	Green Streets
Sub Total			57.25	21.13	

NOTES:
FINAL DESIGNS WILL BE DETERMINED WITH SITE PLANS
GI: GREEN INFRASTRUCTURE

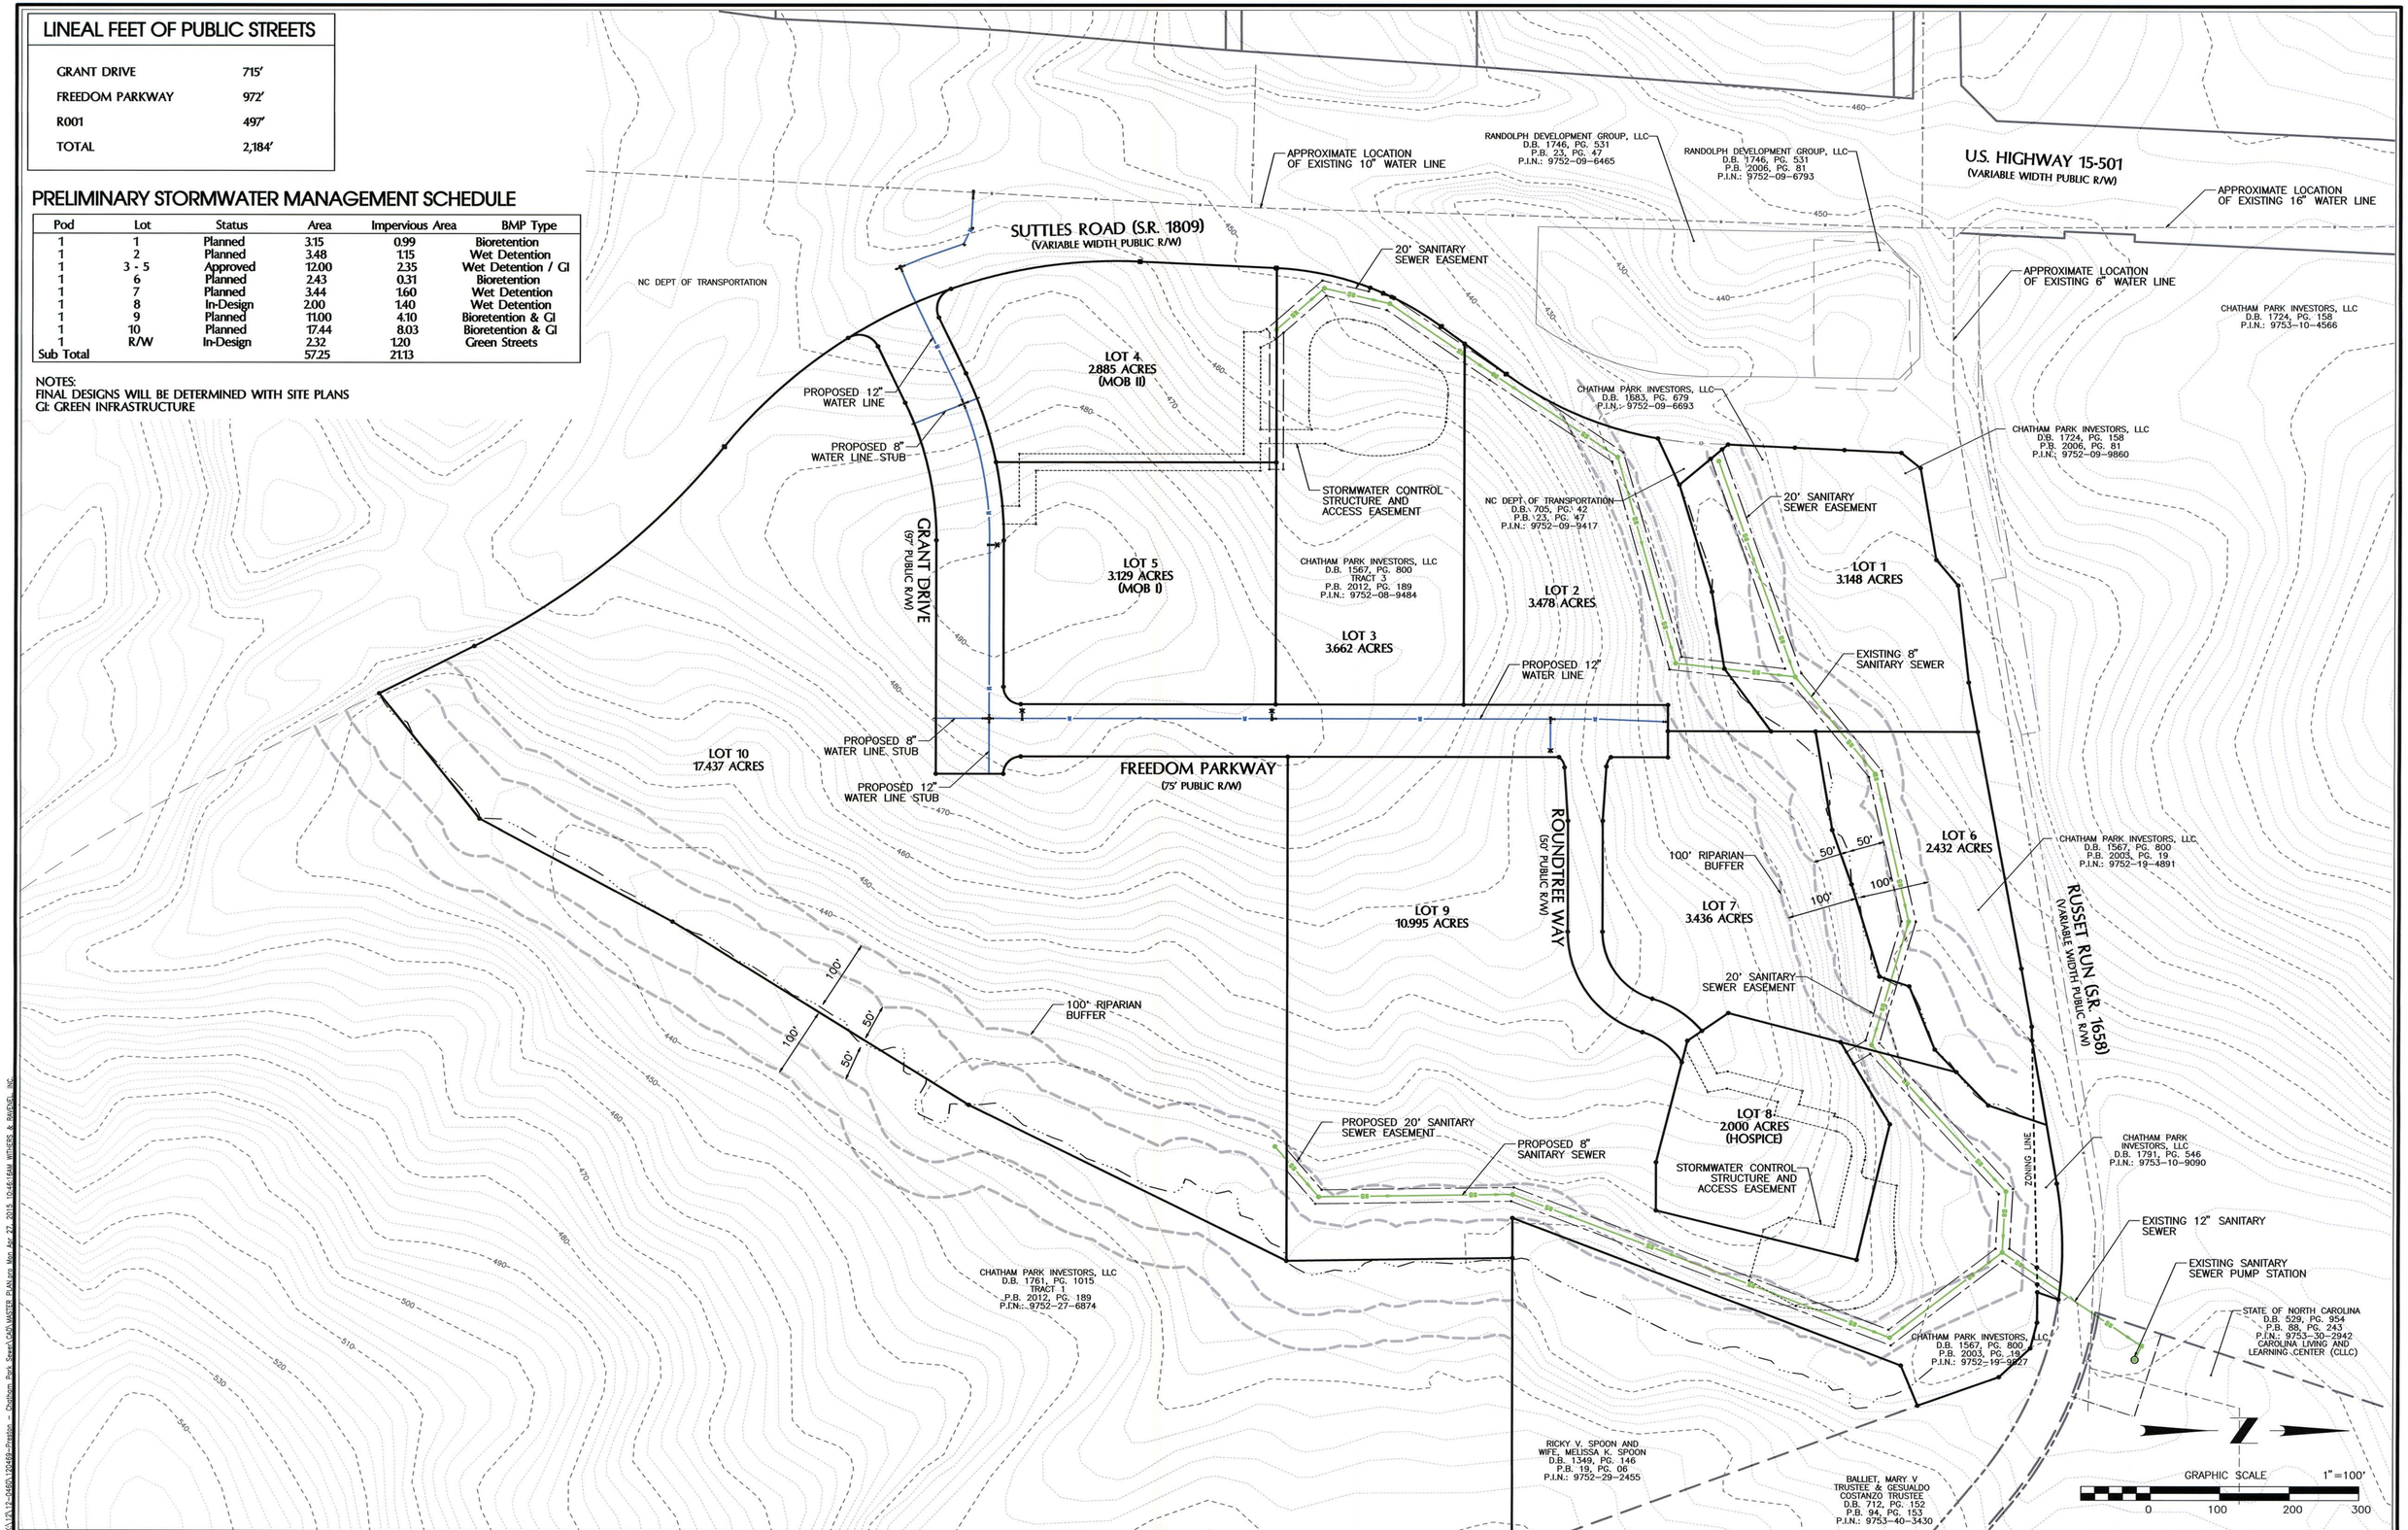

No.	Revision	Date	By
1	TOP & SITE REVISIONS	03/30/15	RTO

Designer W&R	Scale 1" = 100'
Drawn By RTO	Date 12/31/14
Checked By RTO	Job No. 21204690

CHATHAM PARK MEDICAL OFFICE BUILDING & HOSPICE
GRANT DRIVE & FREEDOM PARKWAY EXTENSION

TOWN OF PITTSBORO CHATHAM COUNTY NORTH CAROLINA

PRELIMINARY UTILITY PLAN

WITHERS & RAVENEL
ENGINEERS I PLANNERS I SURVEYORS
115 MacKenan Drive Cary, North Carolina 27511 tel: 919-469-3340 www.withersravenel.com License No. C-0832

Sheet No. 1 of 1

K:\21\12-2450\12458-Preston - Chatham Park Sheets\CAD\MASTER PLAN.pro Mon Apr 27, 2015 10:45:16AM WITHERS & RAVENEL, INC.