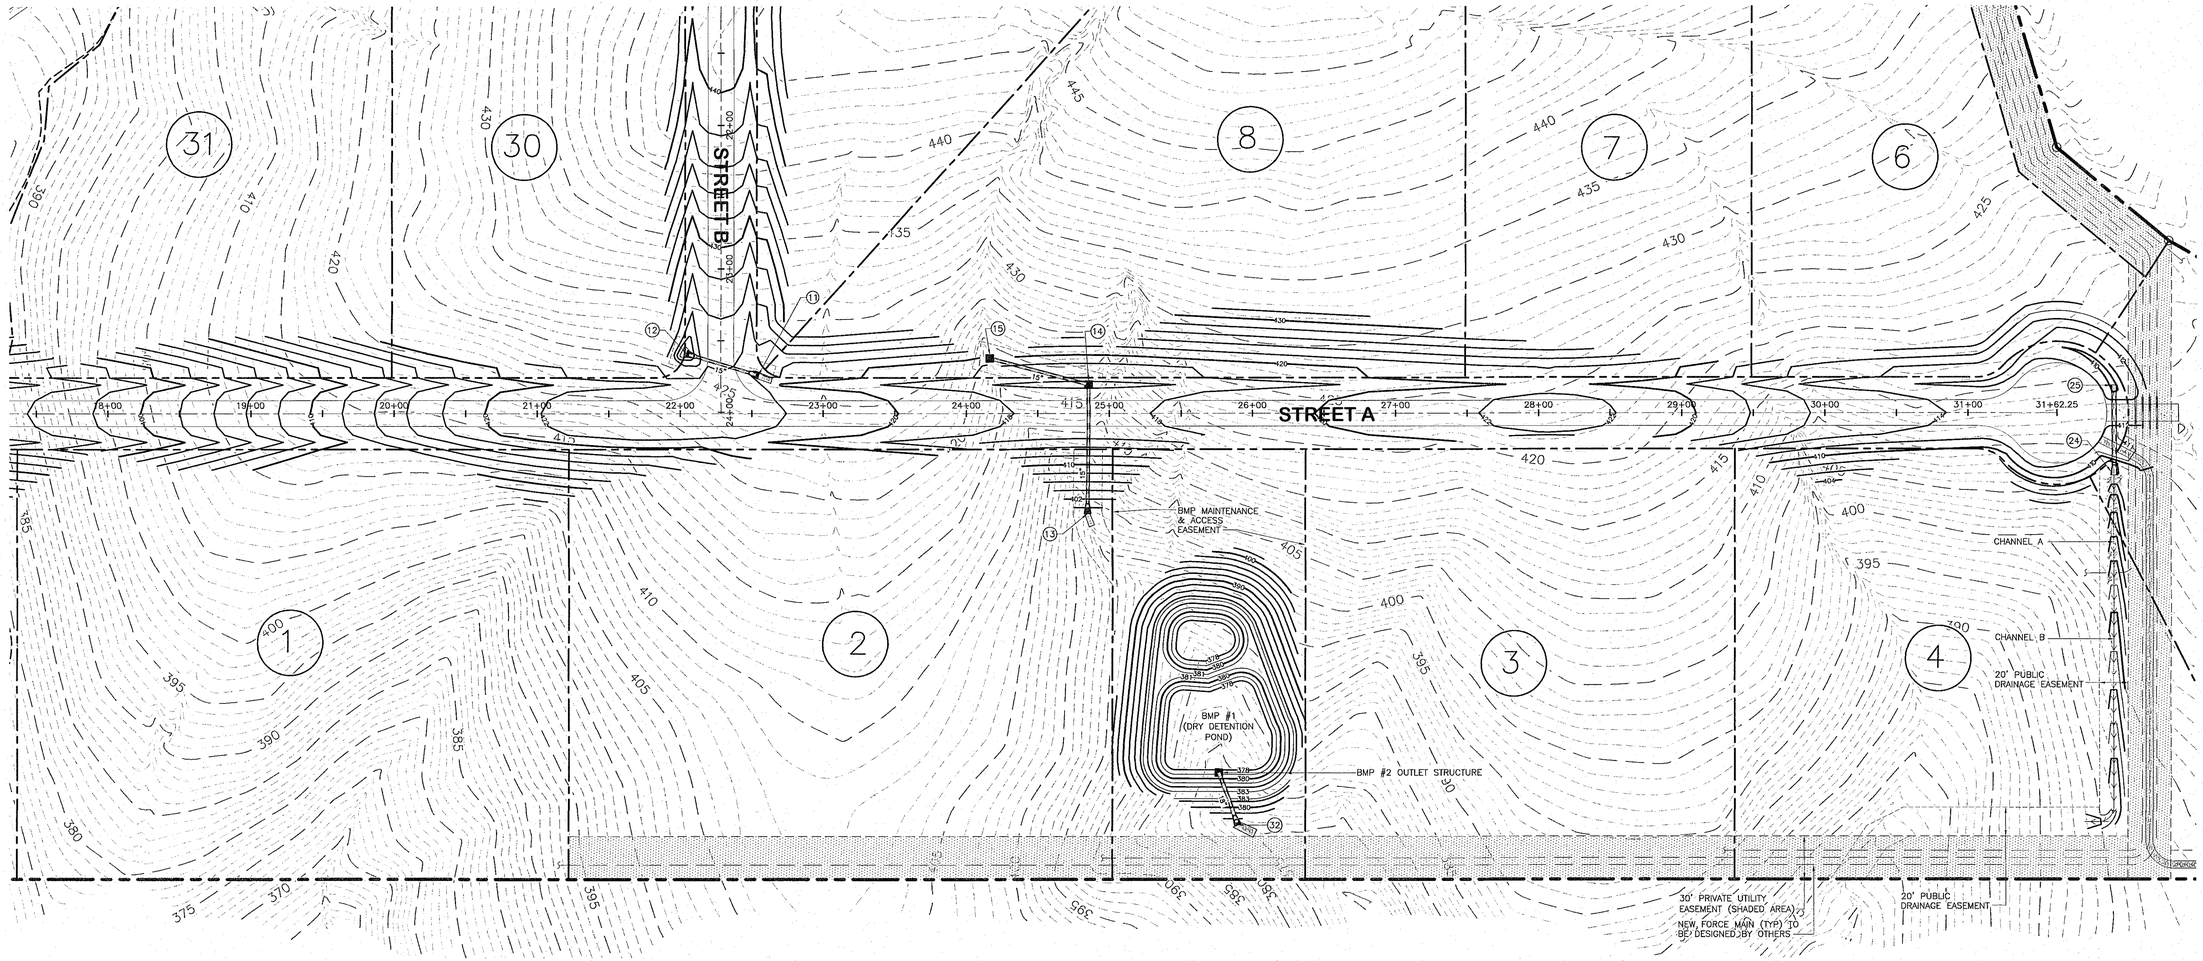

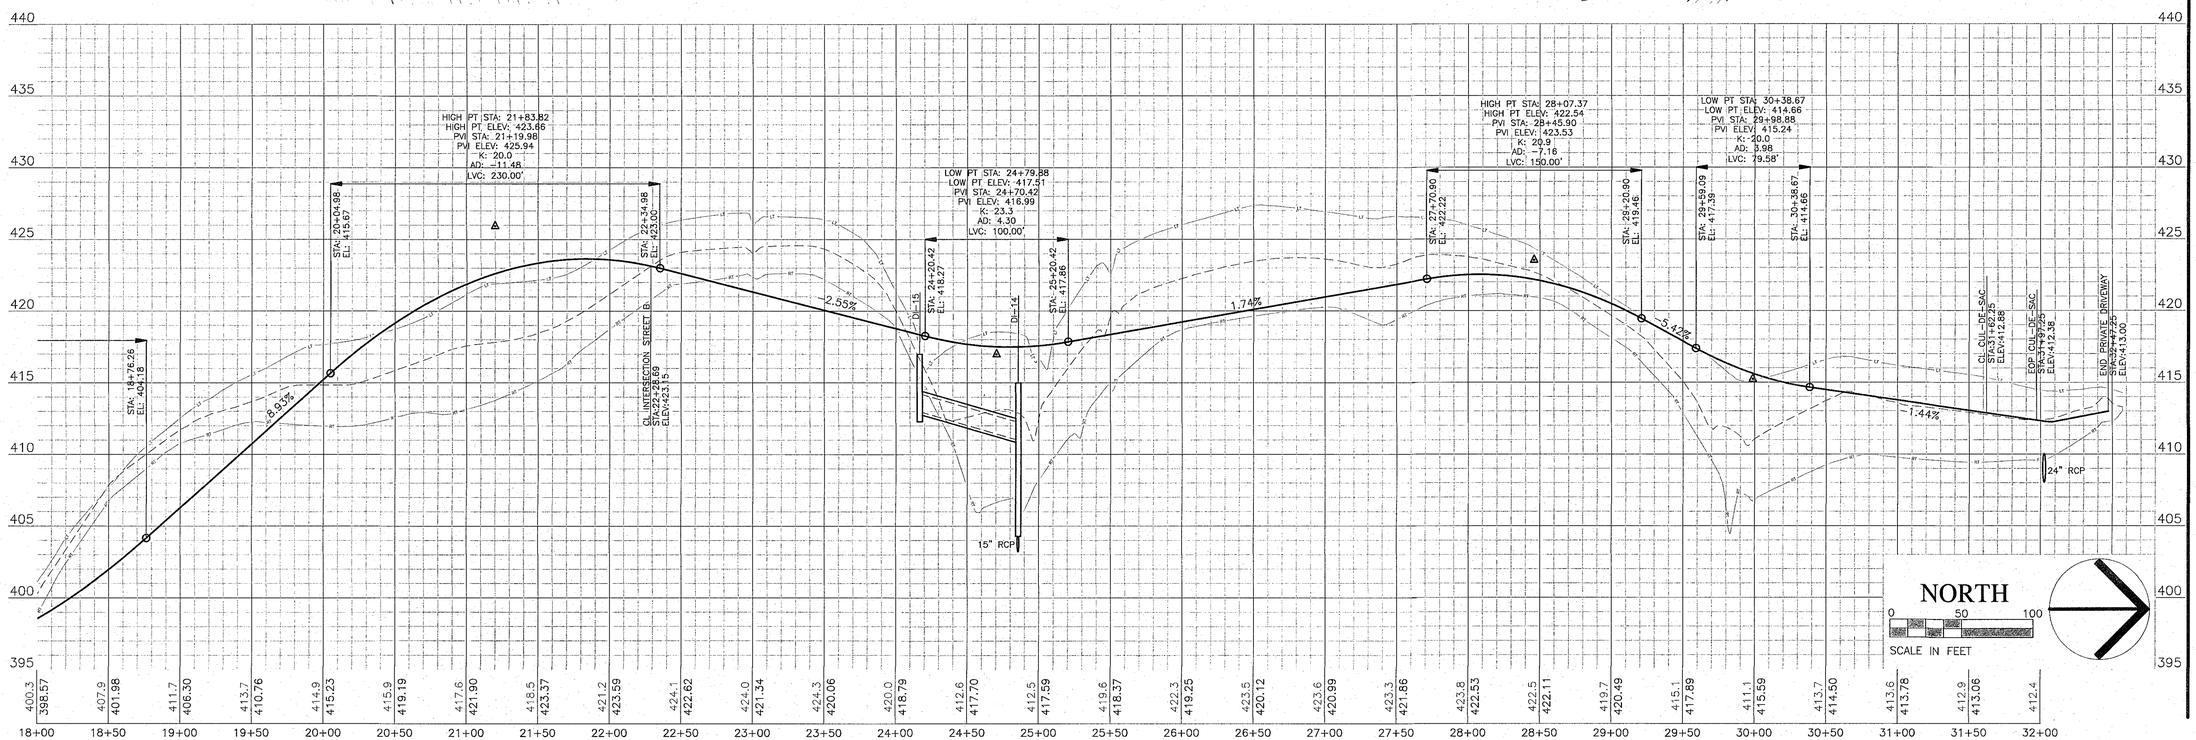

PLD

PIEDMONT LAND DESIGN, LLP
8522-204 SIX FORKS ROAD
RALEIGH, NORTH CAROLINA 27615
919.845.7600 PHONE
919.845.7703 FAX

NORTH CAROLINA PROFESSIONAL ENGINEER SEAL 030851 MICHAEL L. SCHMEIER 2/6/15

PRELIMINARY
NOT FOR CONSTRUCTION

RIVERSTONE SUBDIVISION
HIGHWAY 64
PITTSBORO, NORTH CAROLINA

ISSUED: 05 MAY 2015

REVISIONS:

DRAWN BY: MLS
CHECKED BY: JDL

PROJECT: FPRSP

STREET A
PLAN & PROFILE
STA 24+00 - END

DWG. NO. PS 11

F:\Projects\FPRSP\Drawings\Site\PS 10-13 Plan & Profiles.dwg - STREET A (2) May 06, '15 - 7:13am