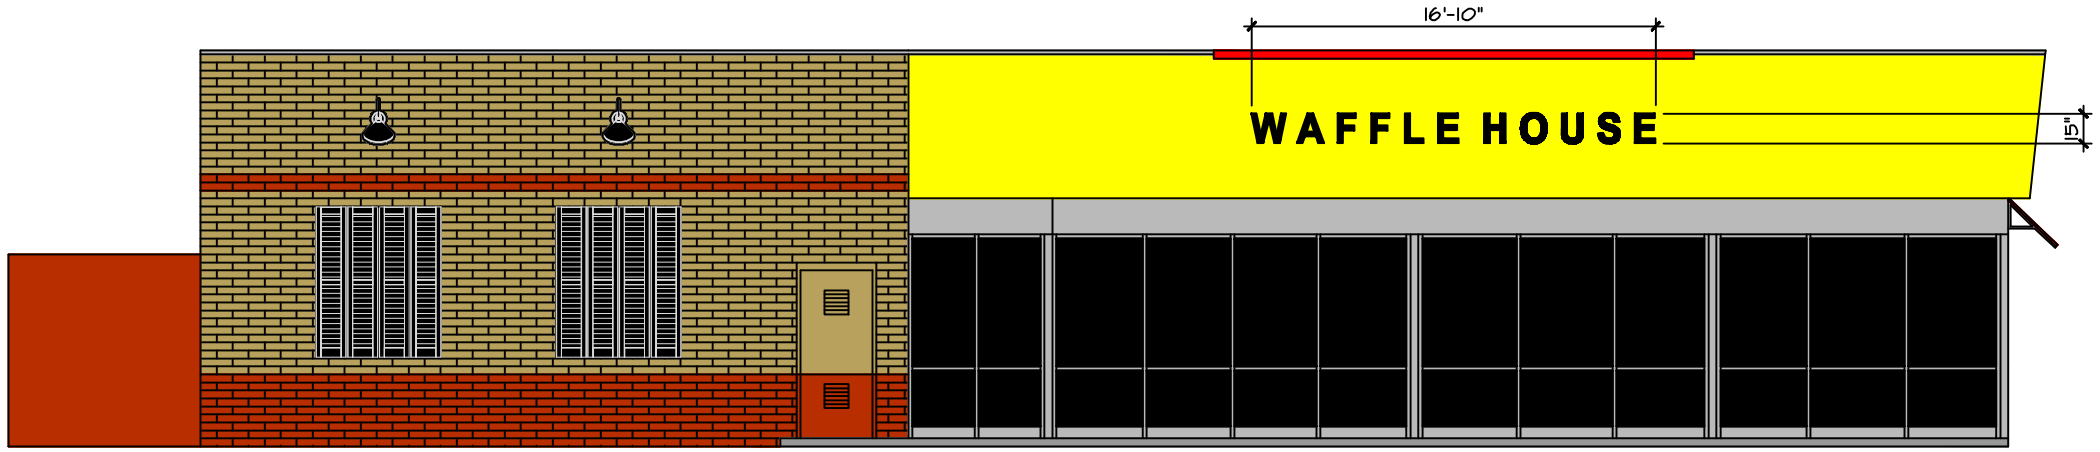

LONG GLASS WALL

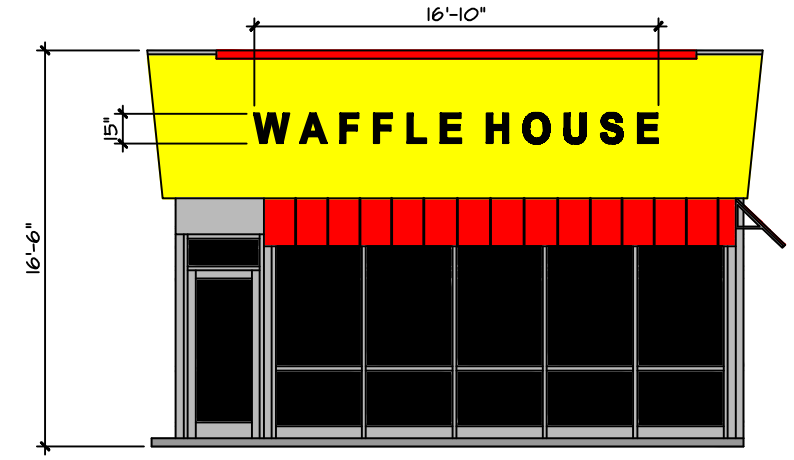

STRETCH END

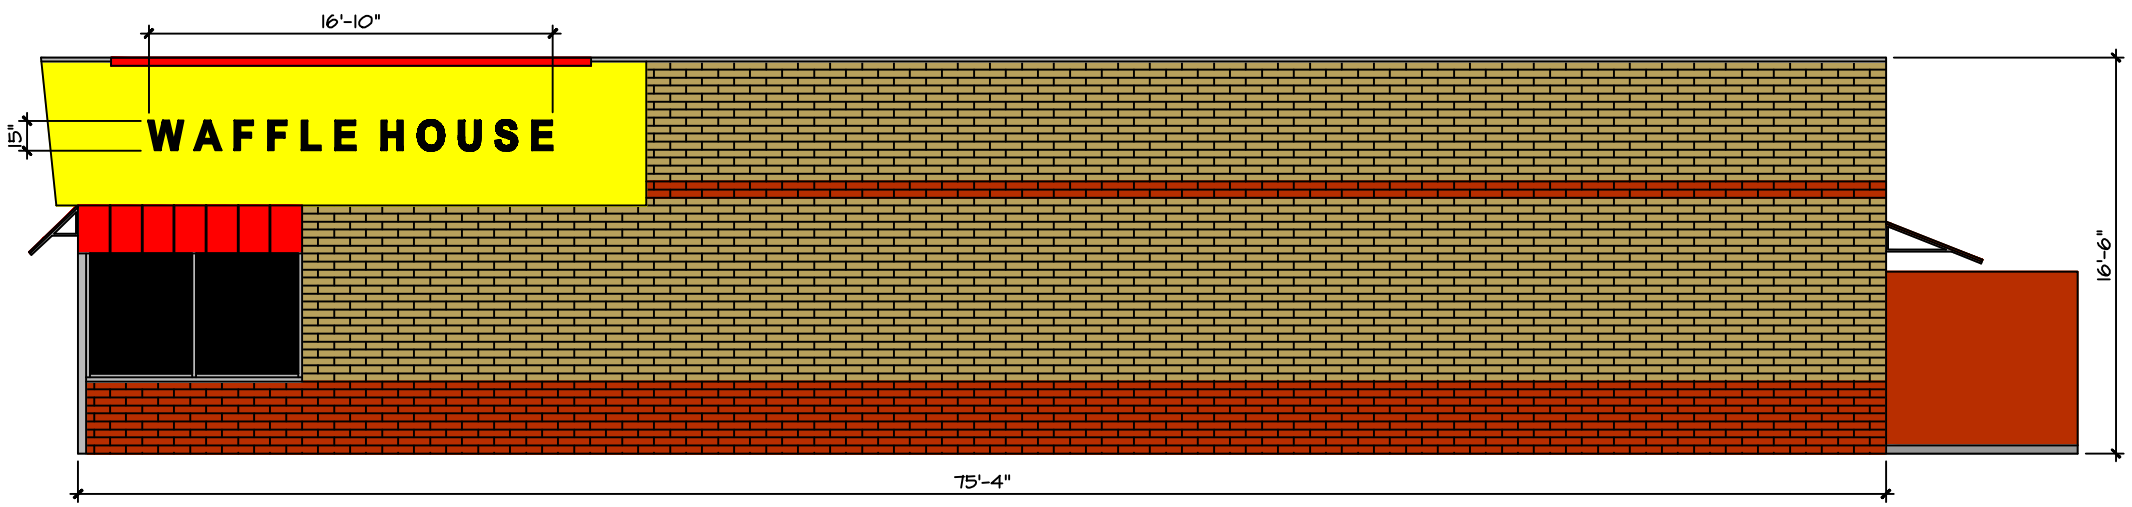

LONG BLOCK WALL

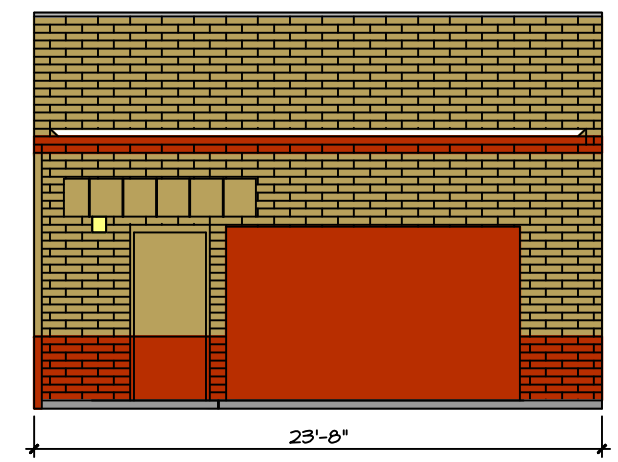

REAR

PROPOSED WAFFLE HOUSE
PITTSBORO, NC

RIGHT HAND, HIGH FASCIA BUILDING
RED STANDING SEAM METAL AWNING
RICHFIELD & AUTUMN BLEND QUIKBRIK
W/ BLACK SHUTTERS & GOOSE NECK LIGHTS
SCALE: 1/8" = 1"