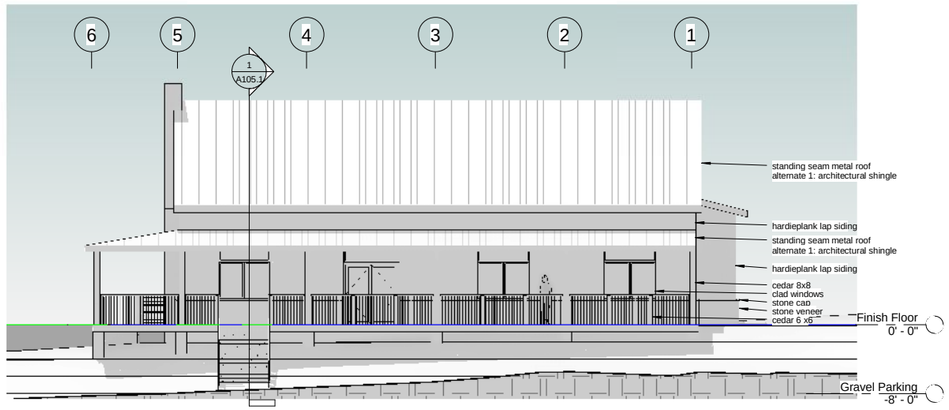

1 East Tasting Room Elevation
1/8" = 1'-0"

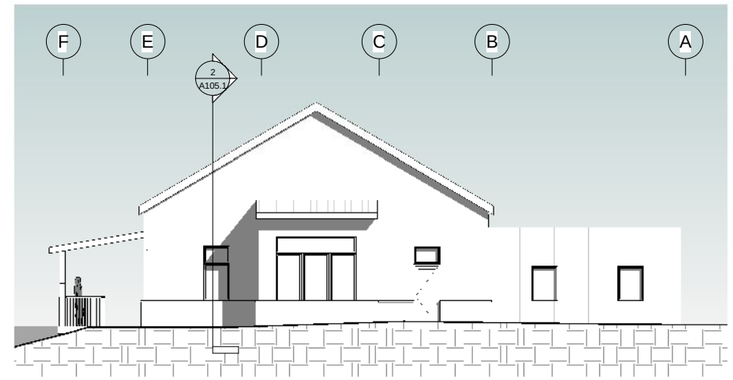

2 North Tasting Room Elevation
1/8" = 1'-0"

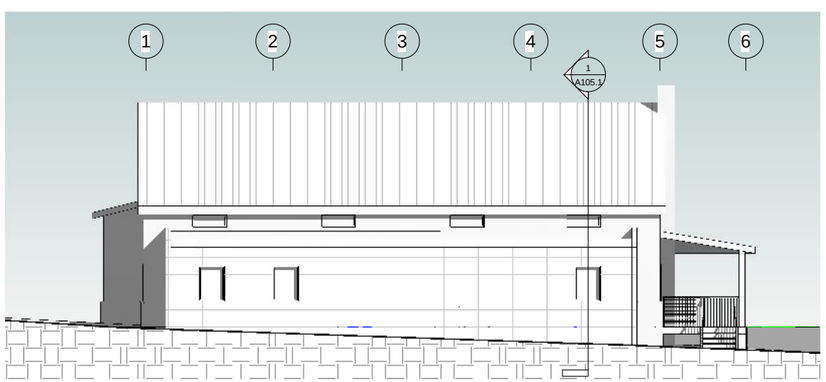

3 West Tasting Room Elevation
1/8" = 1'-0"

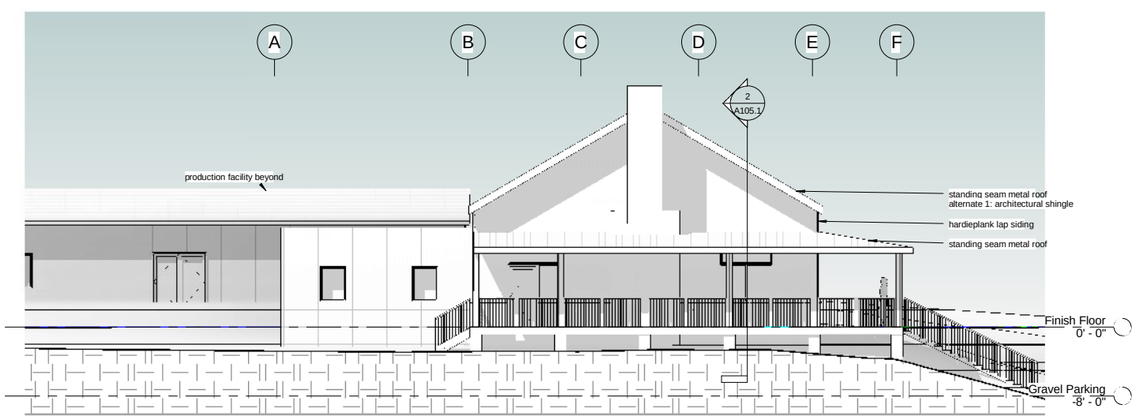

5 South Tasting Room Elevation
1/8" = 1'-0"

--

STARRLIGHT
MEAD

Tasting Room

Project number	12457
Date	2.23.2016
Drawn by	MTF
Checked by	JSA

PC4

Scale	1/8" = 1'-0"

2/23/2016 3:25:46 PM