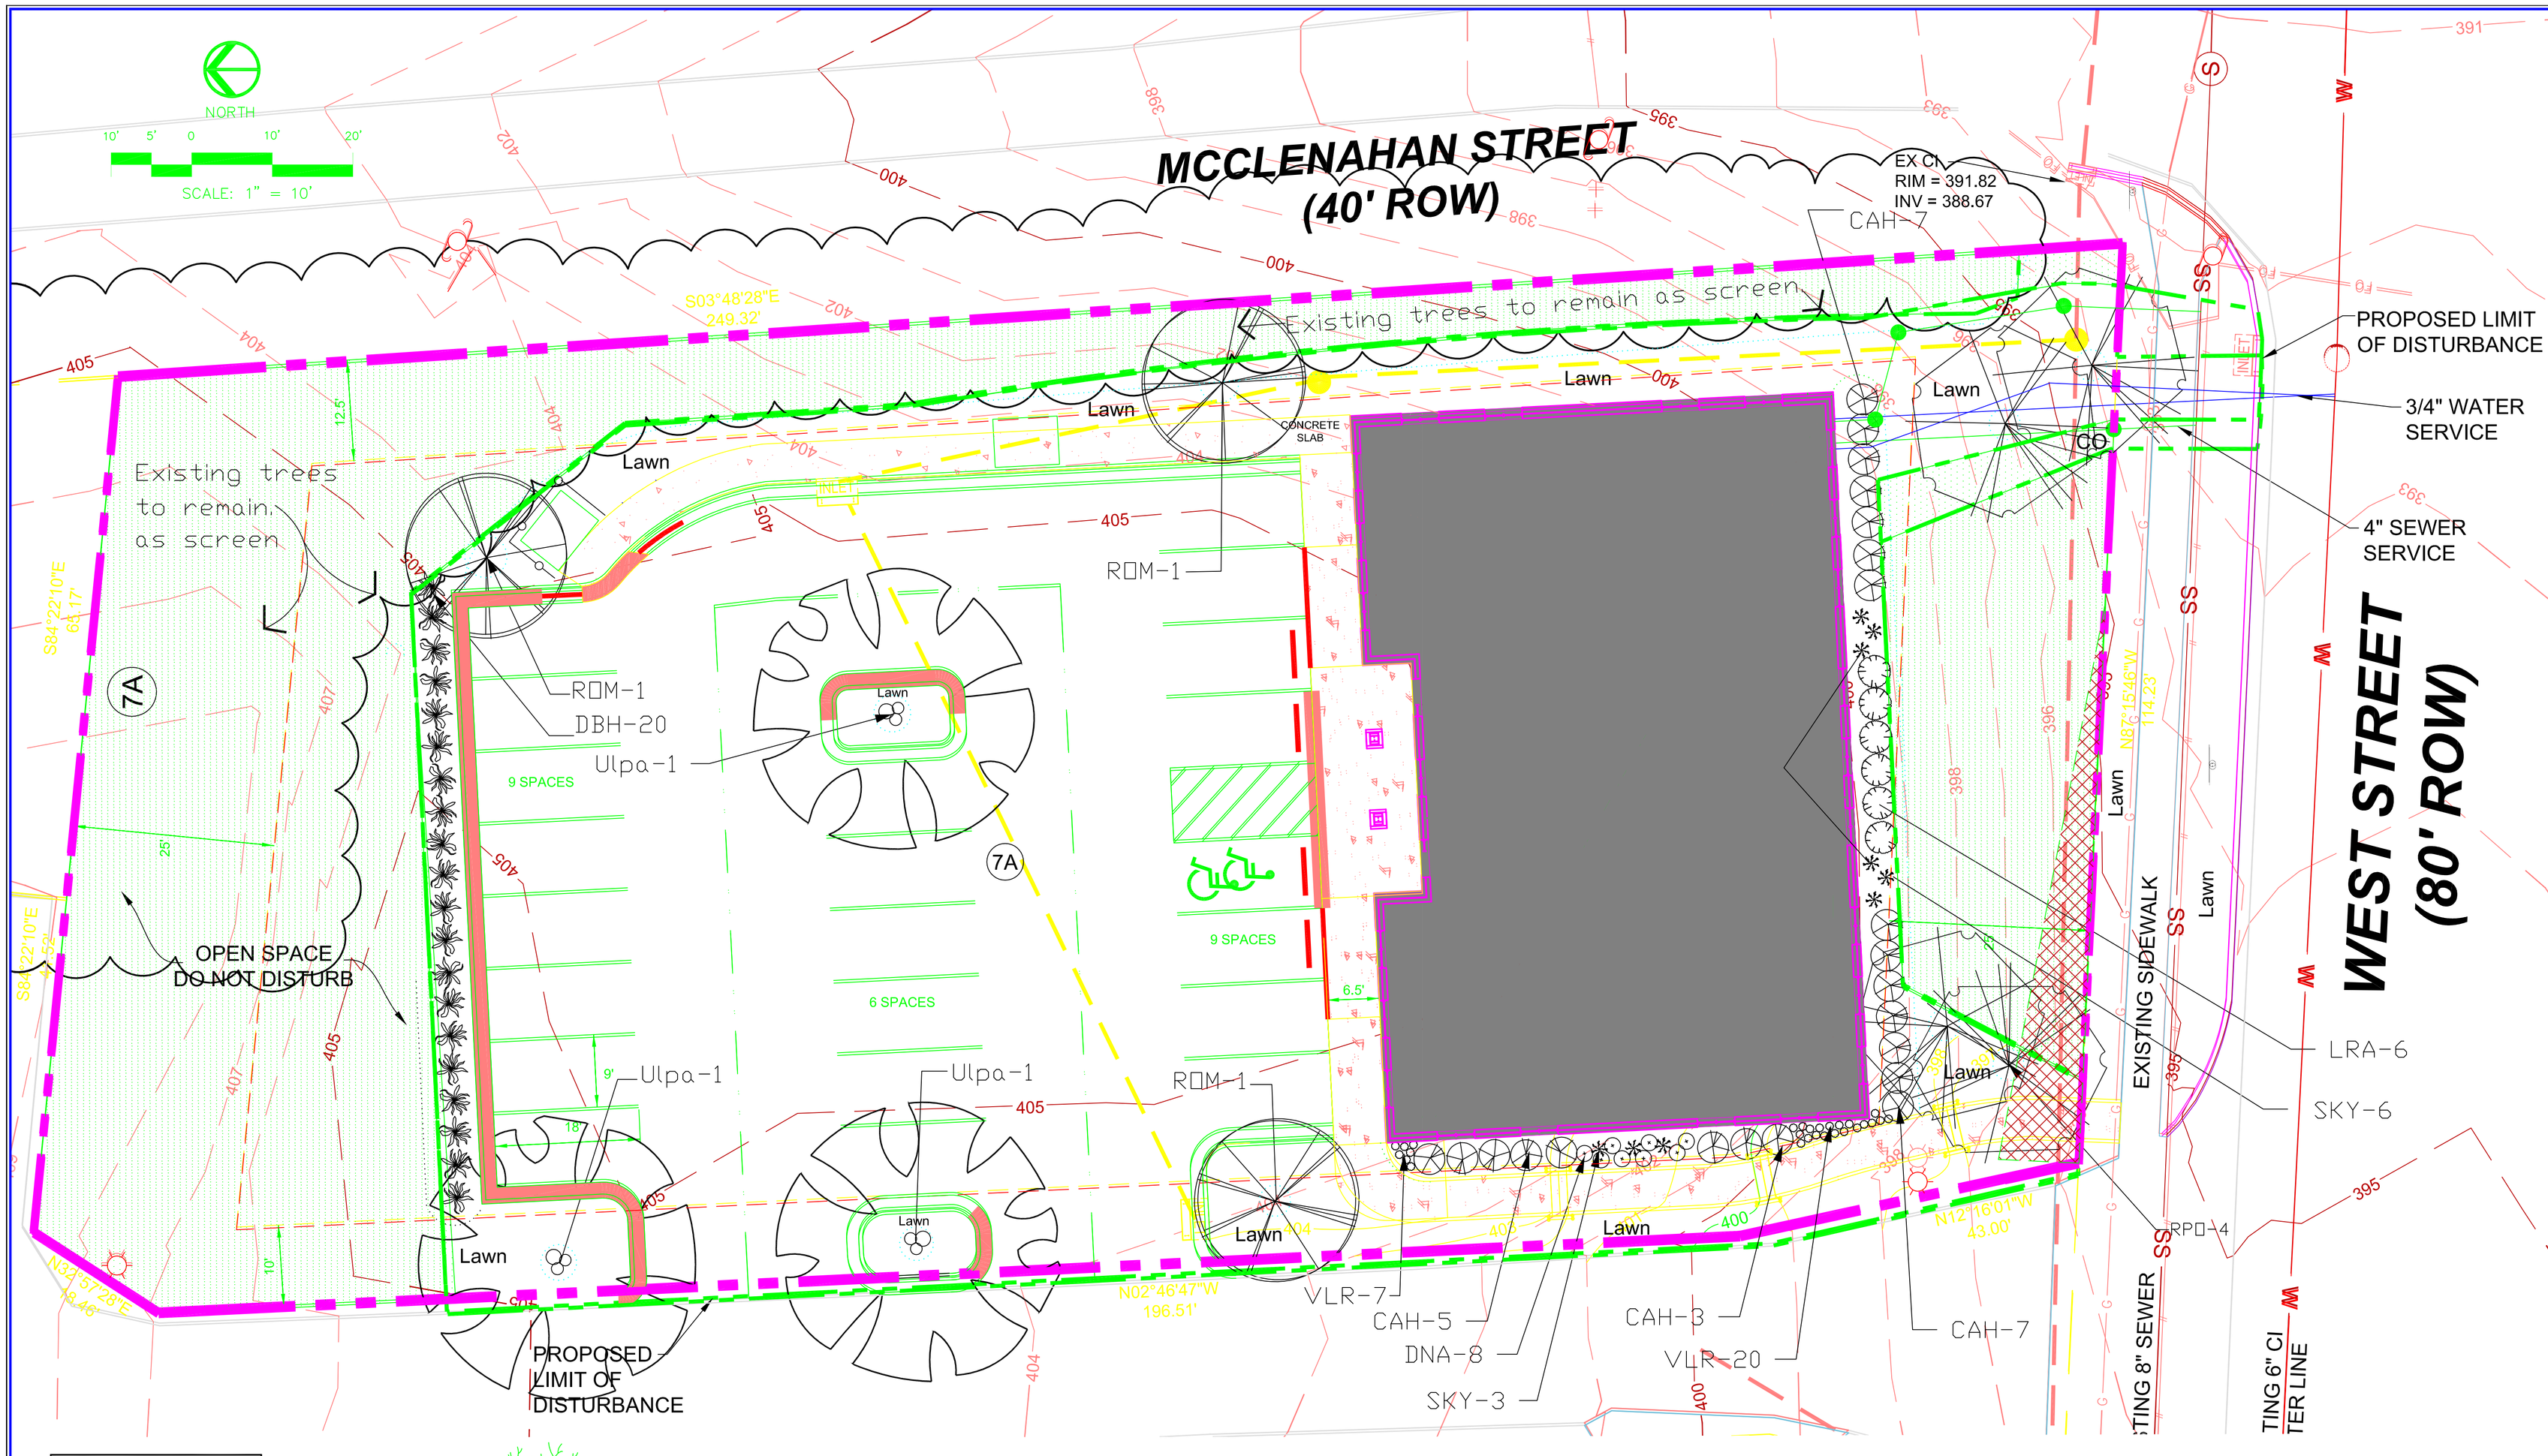

FINAL DESIGN
NOT RELEASED FOR CONSTRUCTION

STOP!
BEFORE YOU DIG CALL
THE NC ONE CALL CENTER
1-800-632-4949
IT'S THE LAW!

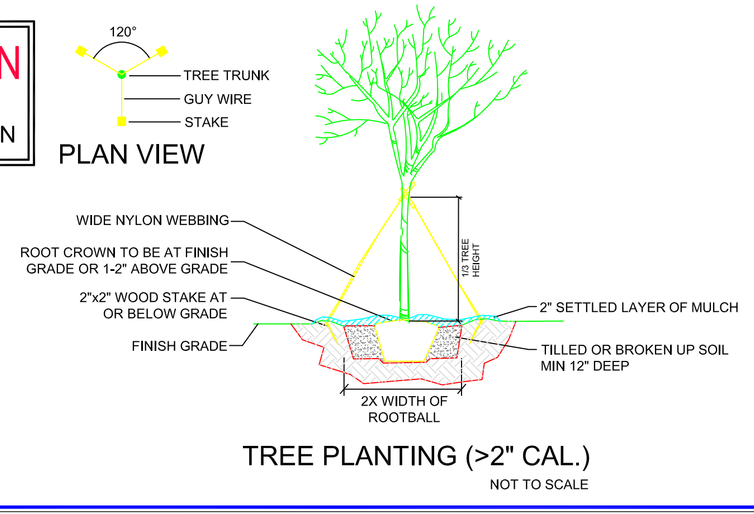

TREE PLANTING (>2" CAL.)
NOT TO SCALE

General Planting Notes:

1. Mulch all building foundation beds with 2" of brown designer hardwood mulch.
2. Mulch all beds away from building and the natural areas with 3" clean pinestraw.
3. Warranty plantings for 1 year period following completion.
4. Prepare planting beds by removing grass, add 6" of 50/50 topsoil - organic matter blended soil. Till into beds to a depth of 8-10", rake smooth removing clods, roots, etc.
5. All landscaped areas shall be maintained in an attractive and healthy condition. Dead or diseased plantings shall be removed and replaced in a timely fashion.
6. All lawn areas to be Fescue sod.
7. All plant materials shall be in accordance with the American Standards for Nursery stock (ANSI Z60.1-2004). Plant according to ANSI A300 Part 6.

Planting Schedule

Code Name	Quantity	Common Name	Scientific Name	Planting Size
CAH	22	Carissa Holly	Ilex cornuta 'Carissa'	3-Gal/18'' spread
Ulpa	3	Lacebark Chinese elm	Ulmus parvifolia lacebark	2 1/2"-Caliper
RMD	3	October Glory Red Maple	Acer rubrum 'October Glory'	Dia. of 6'' or greater
DBH	20	Dwarf Burford Holly	Ilex cornuta, 'Burfordii Nana'	3-Gal/18'' spread
DNA	8	Harbour Dwarf Nandina	Nandina domestica 'Harbour Dwarf'	3-Gal/15'' spd.
RPD	4	Regal Prince Oak	PP#12673 Regal Prince(R) Oak	2 1/2"-Caliper
SKY	9	Sky Pencil Holly	Ilex crenata 'Sky Pencil'	5-Gal/24'' spread
LRA	6	Little Richard Abelia	Abelia grandiflora, 'Little Richard'	3-Gal/18'' spread
VLR	27	Variegated Liriope	Liriope muscari 'Variegata'	1-Gal/ 4-5 blbs

NO.	REVISIONS	DATE
1	Landscape plantings	10-8-15
2	Landscape plantings	11-5-15
3	Landscape plantings	11-17-15

Clayton Narron
Landscape Architect
Coats Lawn Service
360 Johnson Estate Rd.
Clayton, NC 27520
919-464-9329

CLAYTON NARRON LANDSCAPE ARCHITECT NO. 1316 REGISTERED NORTH CAROLINA
10/6/15

SITE DEVELOPMENT PLANS
FOR
PITTSBORO PARCEL # 9741-57-5308
LANDSCAPE PLAN
CHATHAM COUNTY, NC

Date: September 30, 2015
Scale:
Drawn:
Checked:
Project No.
Computer Dwg. Name

Sheet No: 9
Of 10