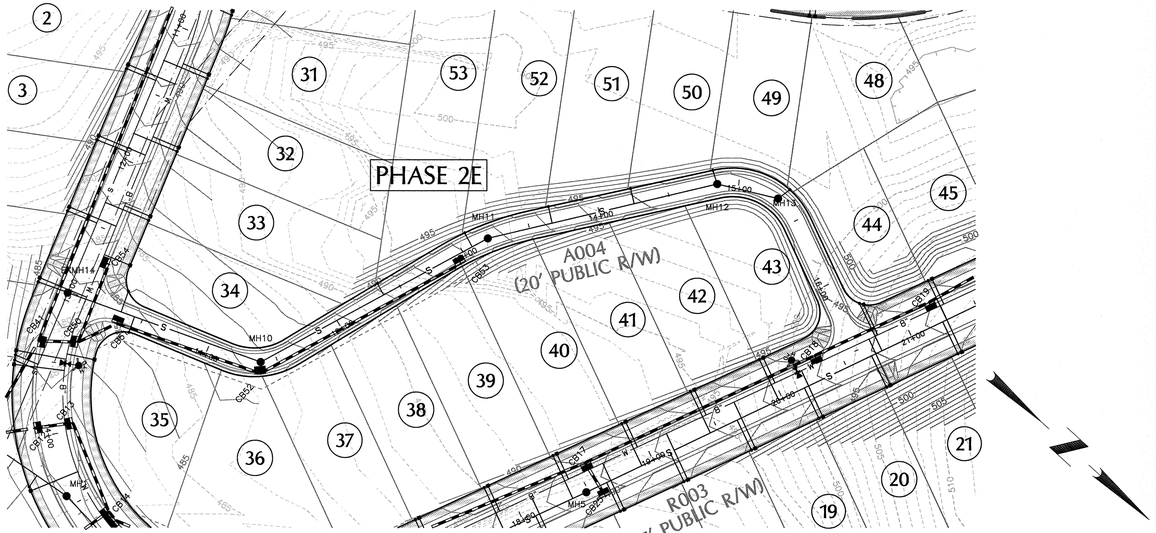

A004

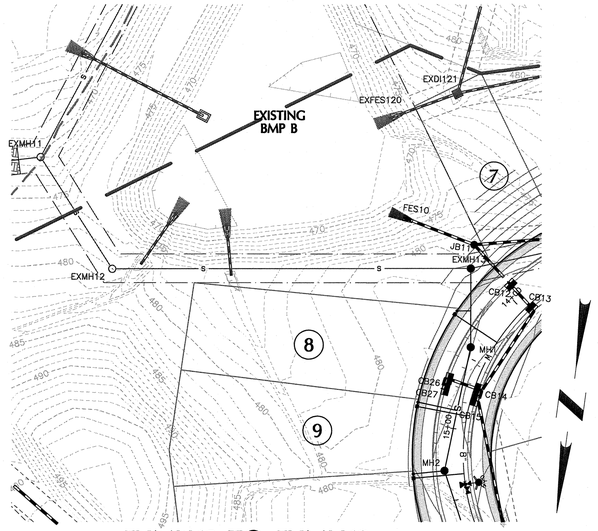

EXMH12 TO EXMH13

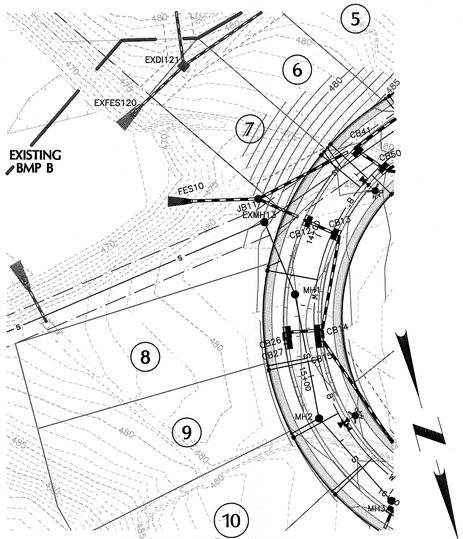

FES10 TO CB13

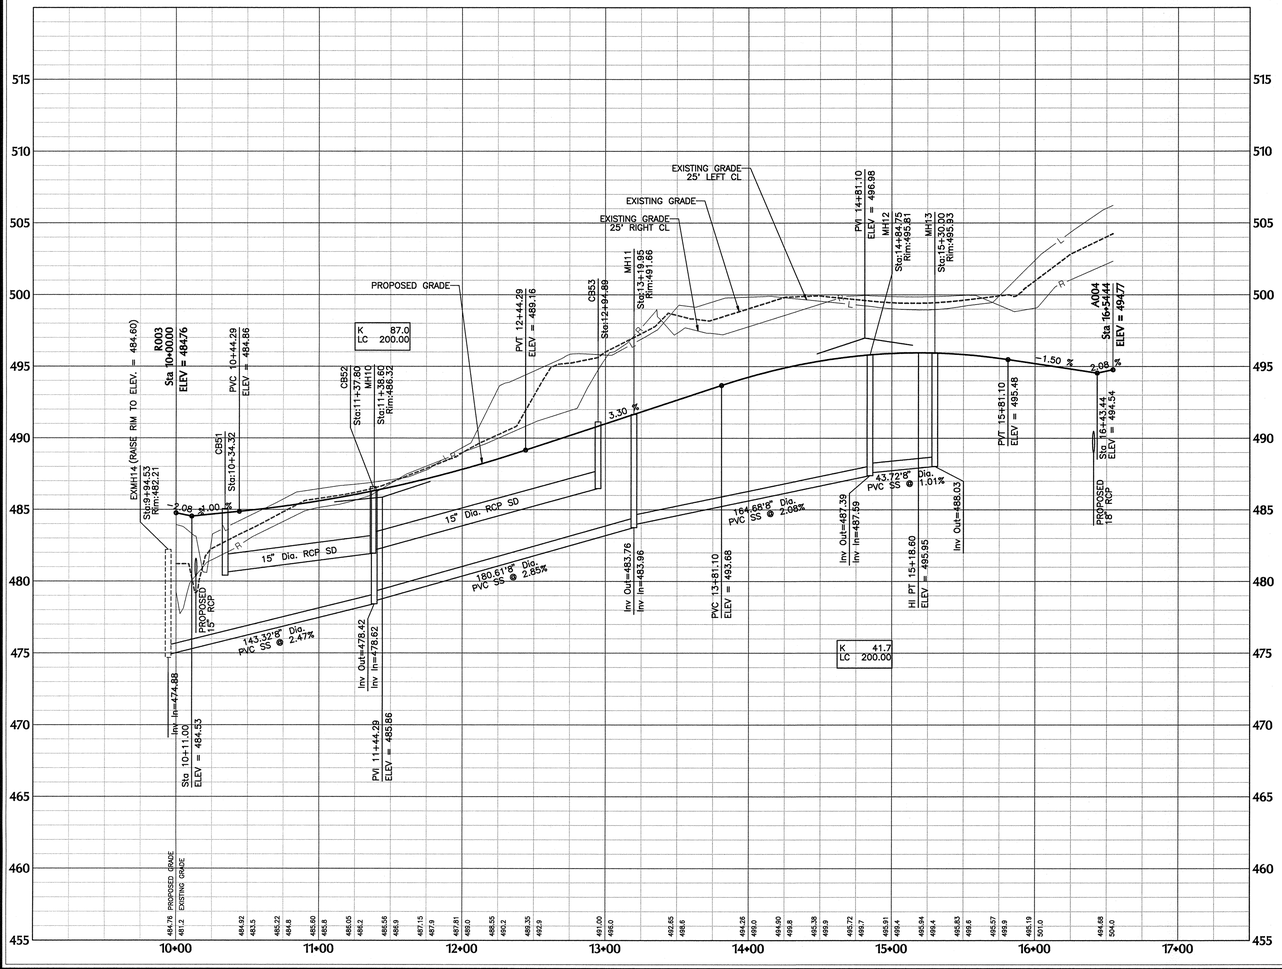

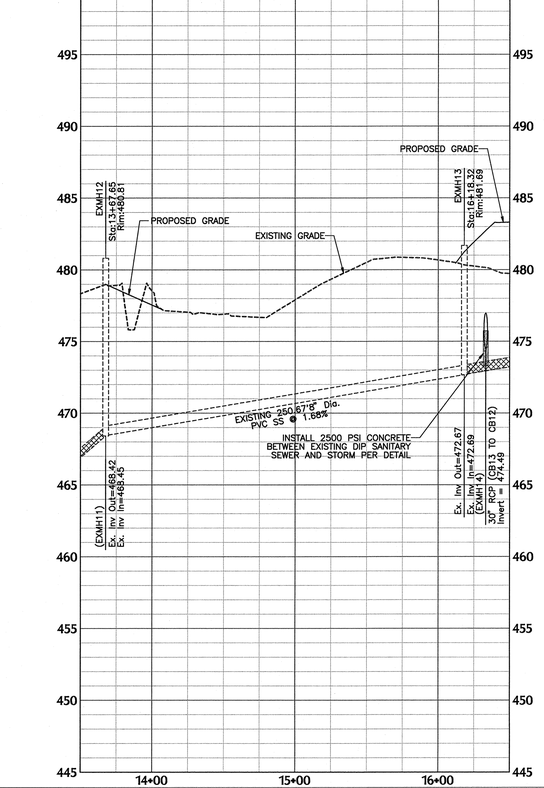

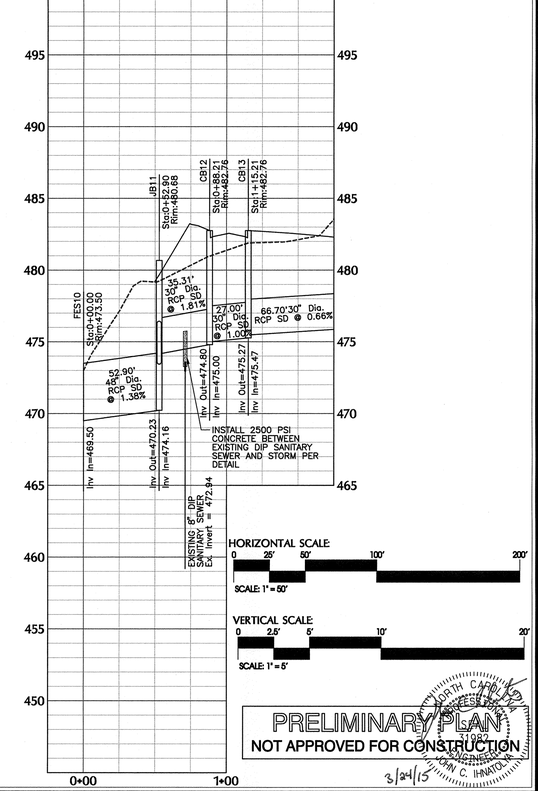

PRELIMINARY PLAN
NOT APPROVED FOR CONSTRUCTION

NORTH CAROLINA PROFESSIONAL ENGINEER SEAL 039082 JOHN C. HANNA, P.E.
3/24/15

No.	Revision	Date	By
1	TOP 1st REVIEW COMMENTS	02/20/15	JCI
2	TOP 2nd REVIEW COMMENTS	03/24/15	JCI

Designer	W&R
Drawn By	JCI
Checked By	JCI
Scale	SEE SHEET
Date	12/19/14
Job No.	020503512

POWELL PLACE - PHASE 2E

TOWN OF PITTSBORO CHATHAM COUNTY NORTH CAROLINA

A004 PLAN & PROFILE AND EXMH12 TO EXMH13 PLAN & PROFILE

WITHERS & RAVENEL
ENGINEERS I PLANNERS I SURVEYORS
115 MacKenan Drive Cary, North Carolina 27511 tel: 919-469-3340 fax: 919-467-6008 www.withersravenel.com License No. C-0832

Sheet No. 5 of 7

K:\020\05-350\0351-20-Powell Place Ph 2\CAD\PLAN\ph 2e Mar 24, 2015 4:50PM WITHERS & RAVENEL, INC