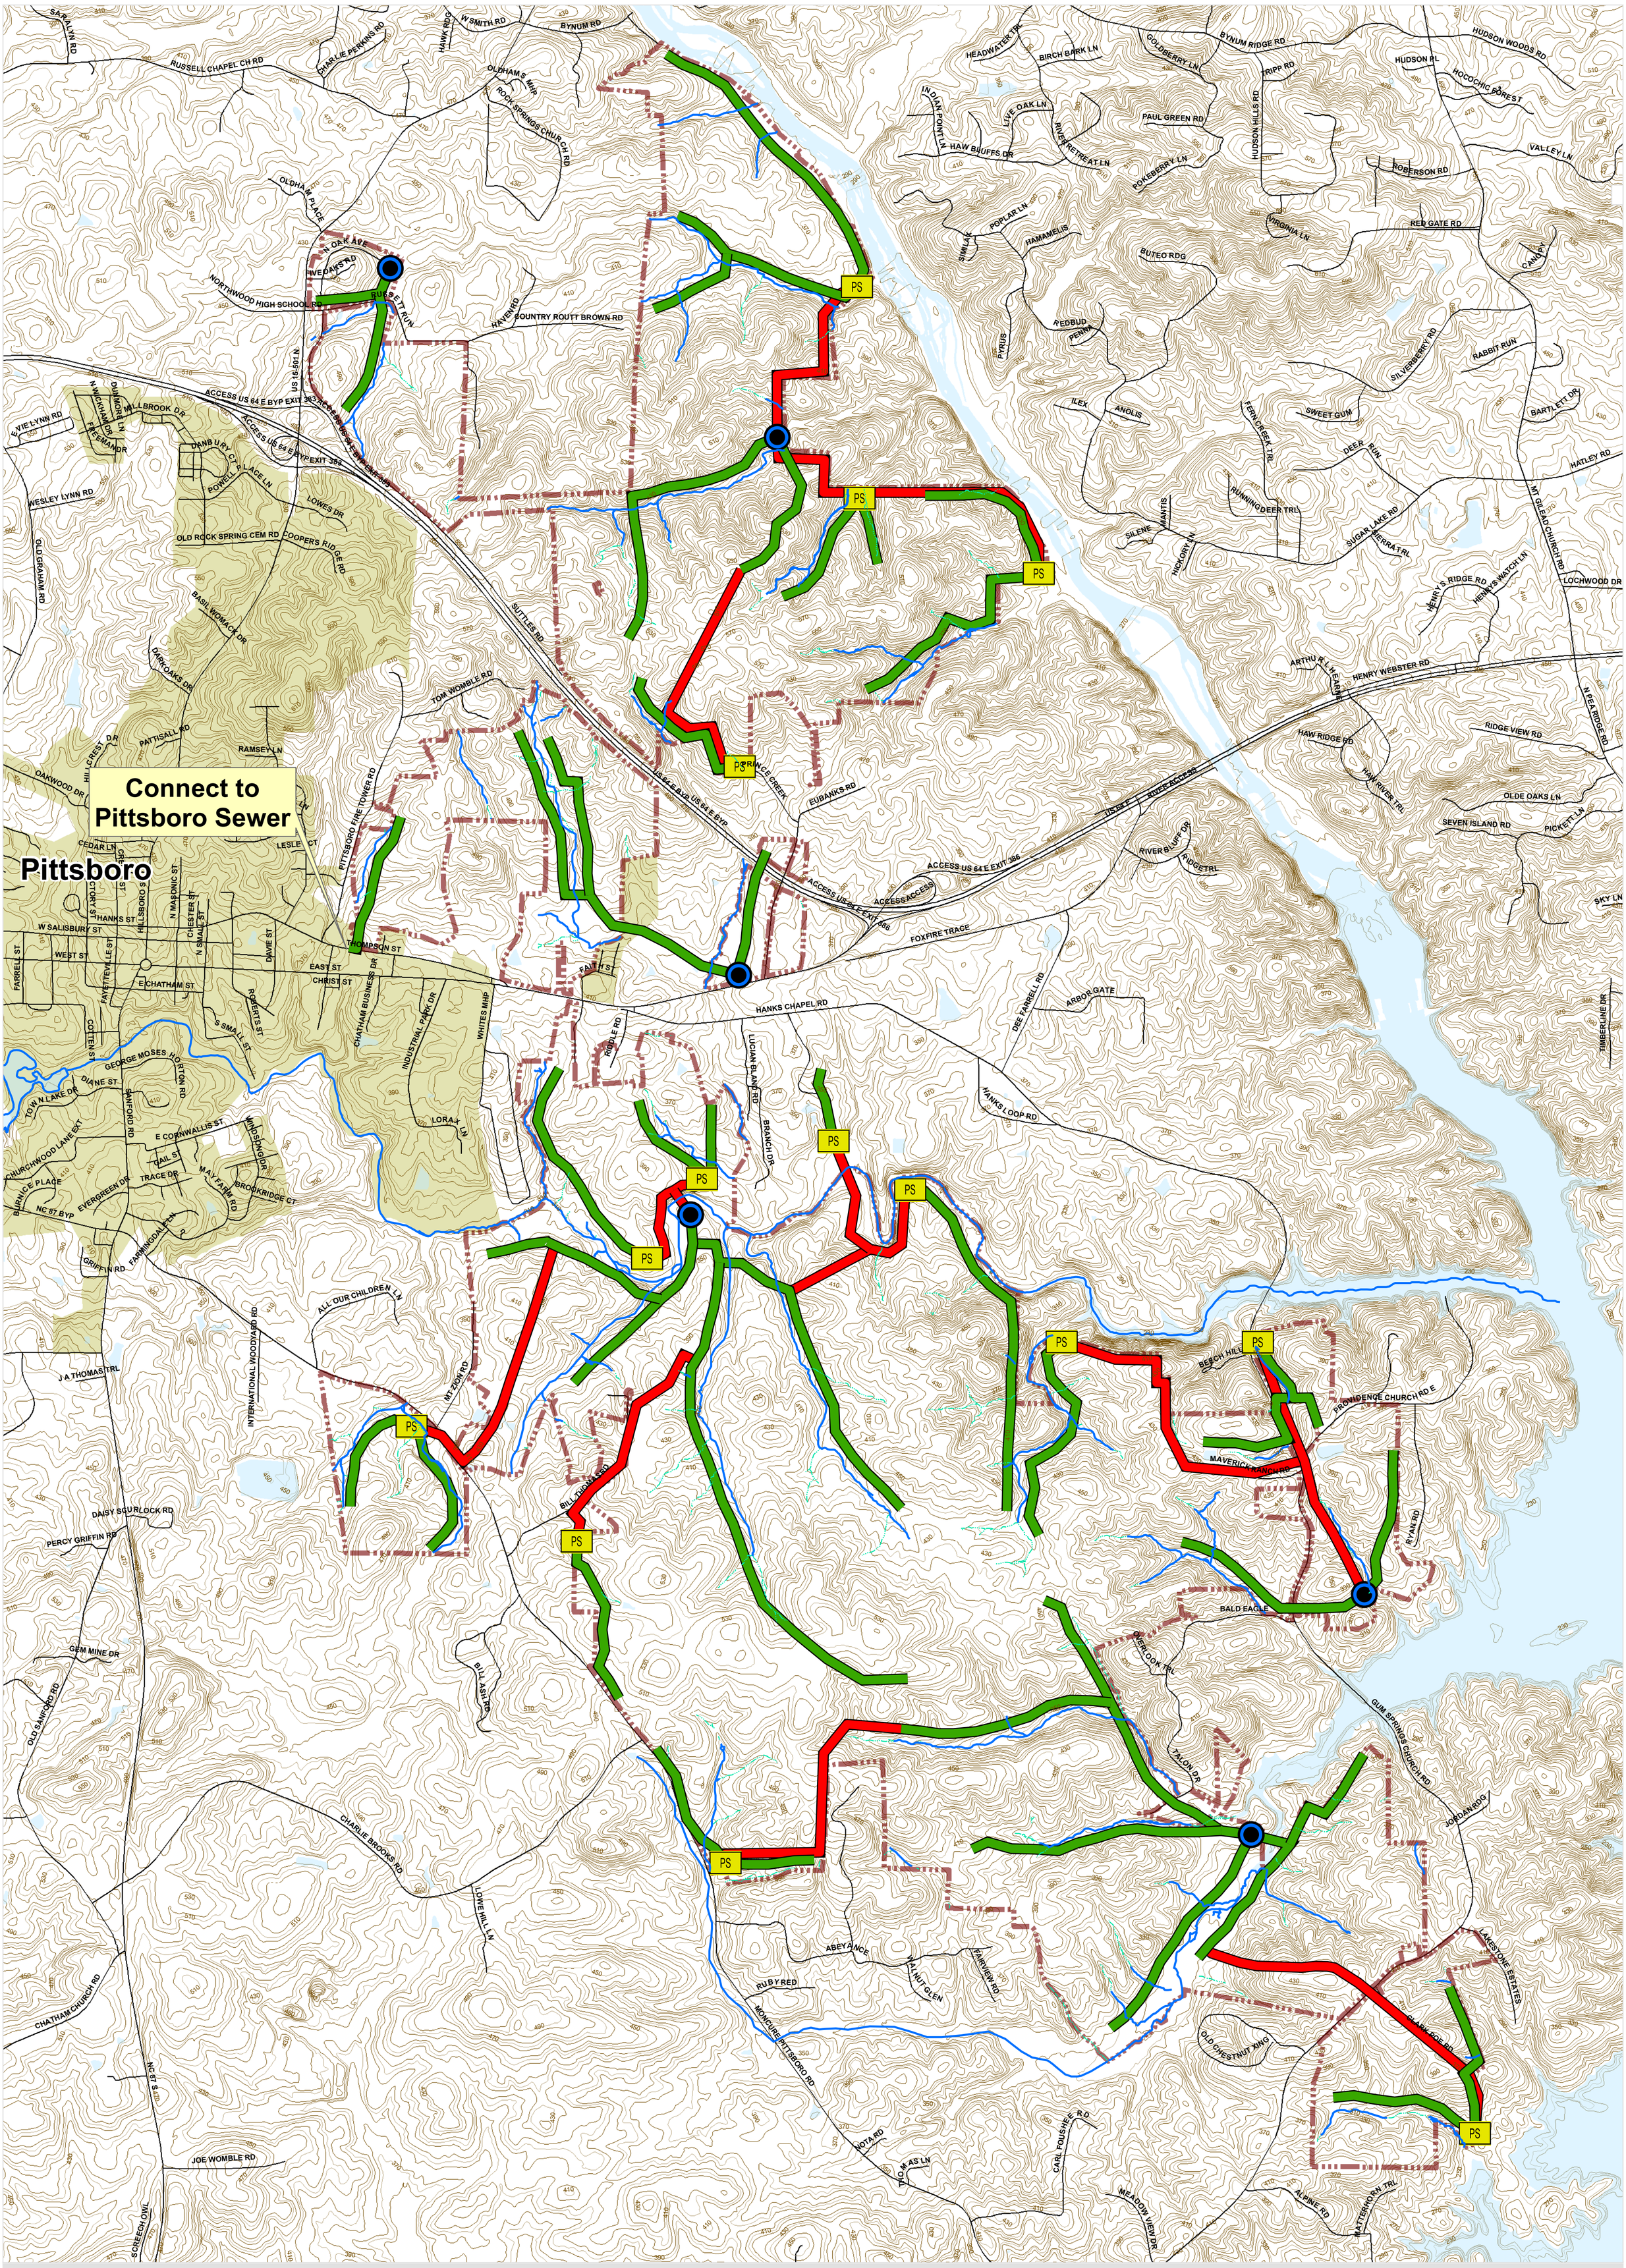

Chatham Park Planned Development District Master Plan

Chatham Park Outline
Town of Pittsboro
Water Bodies (USGS)
Pump Station (Proposed)
WWTF (Proposed)
Gravity Sewer (Proposed)
Force Main (Proposed)
Perennial Stream
Intermittent Stream
10 Ft Contours

Sewer

Contour data obtained from Chatham County GIS FTP site.

May 2015

0 750 1,500 3,000 Feet