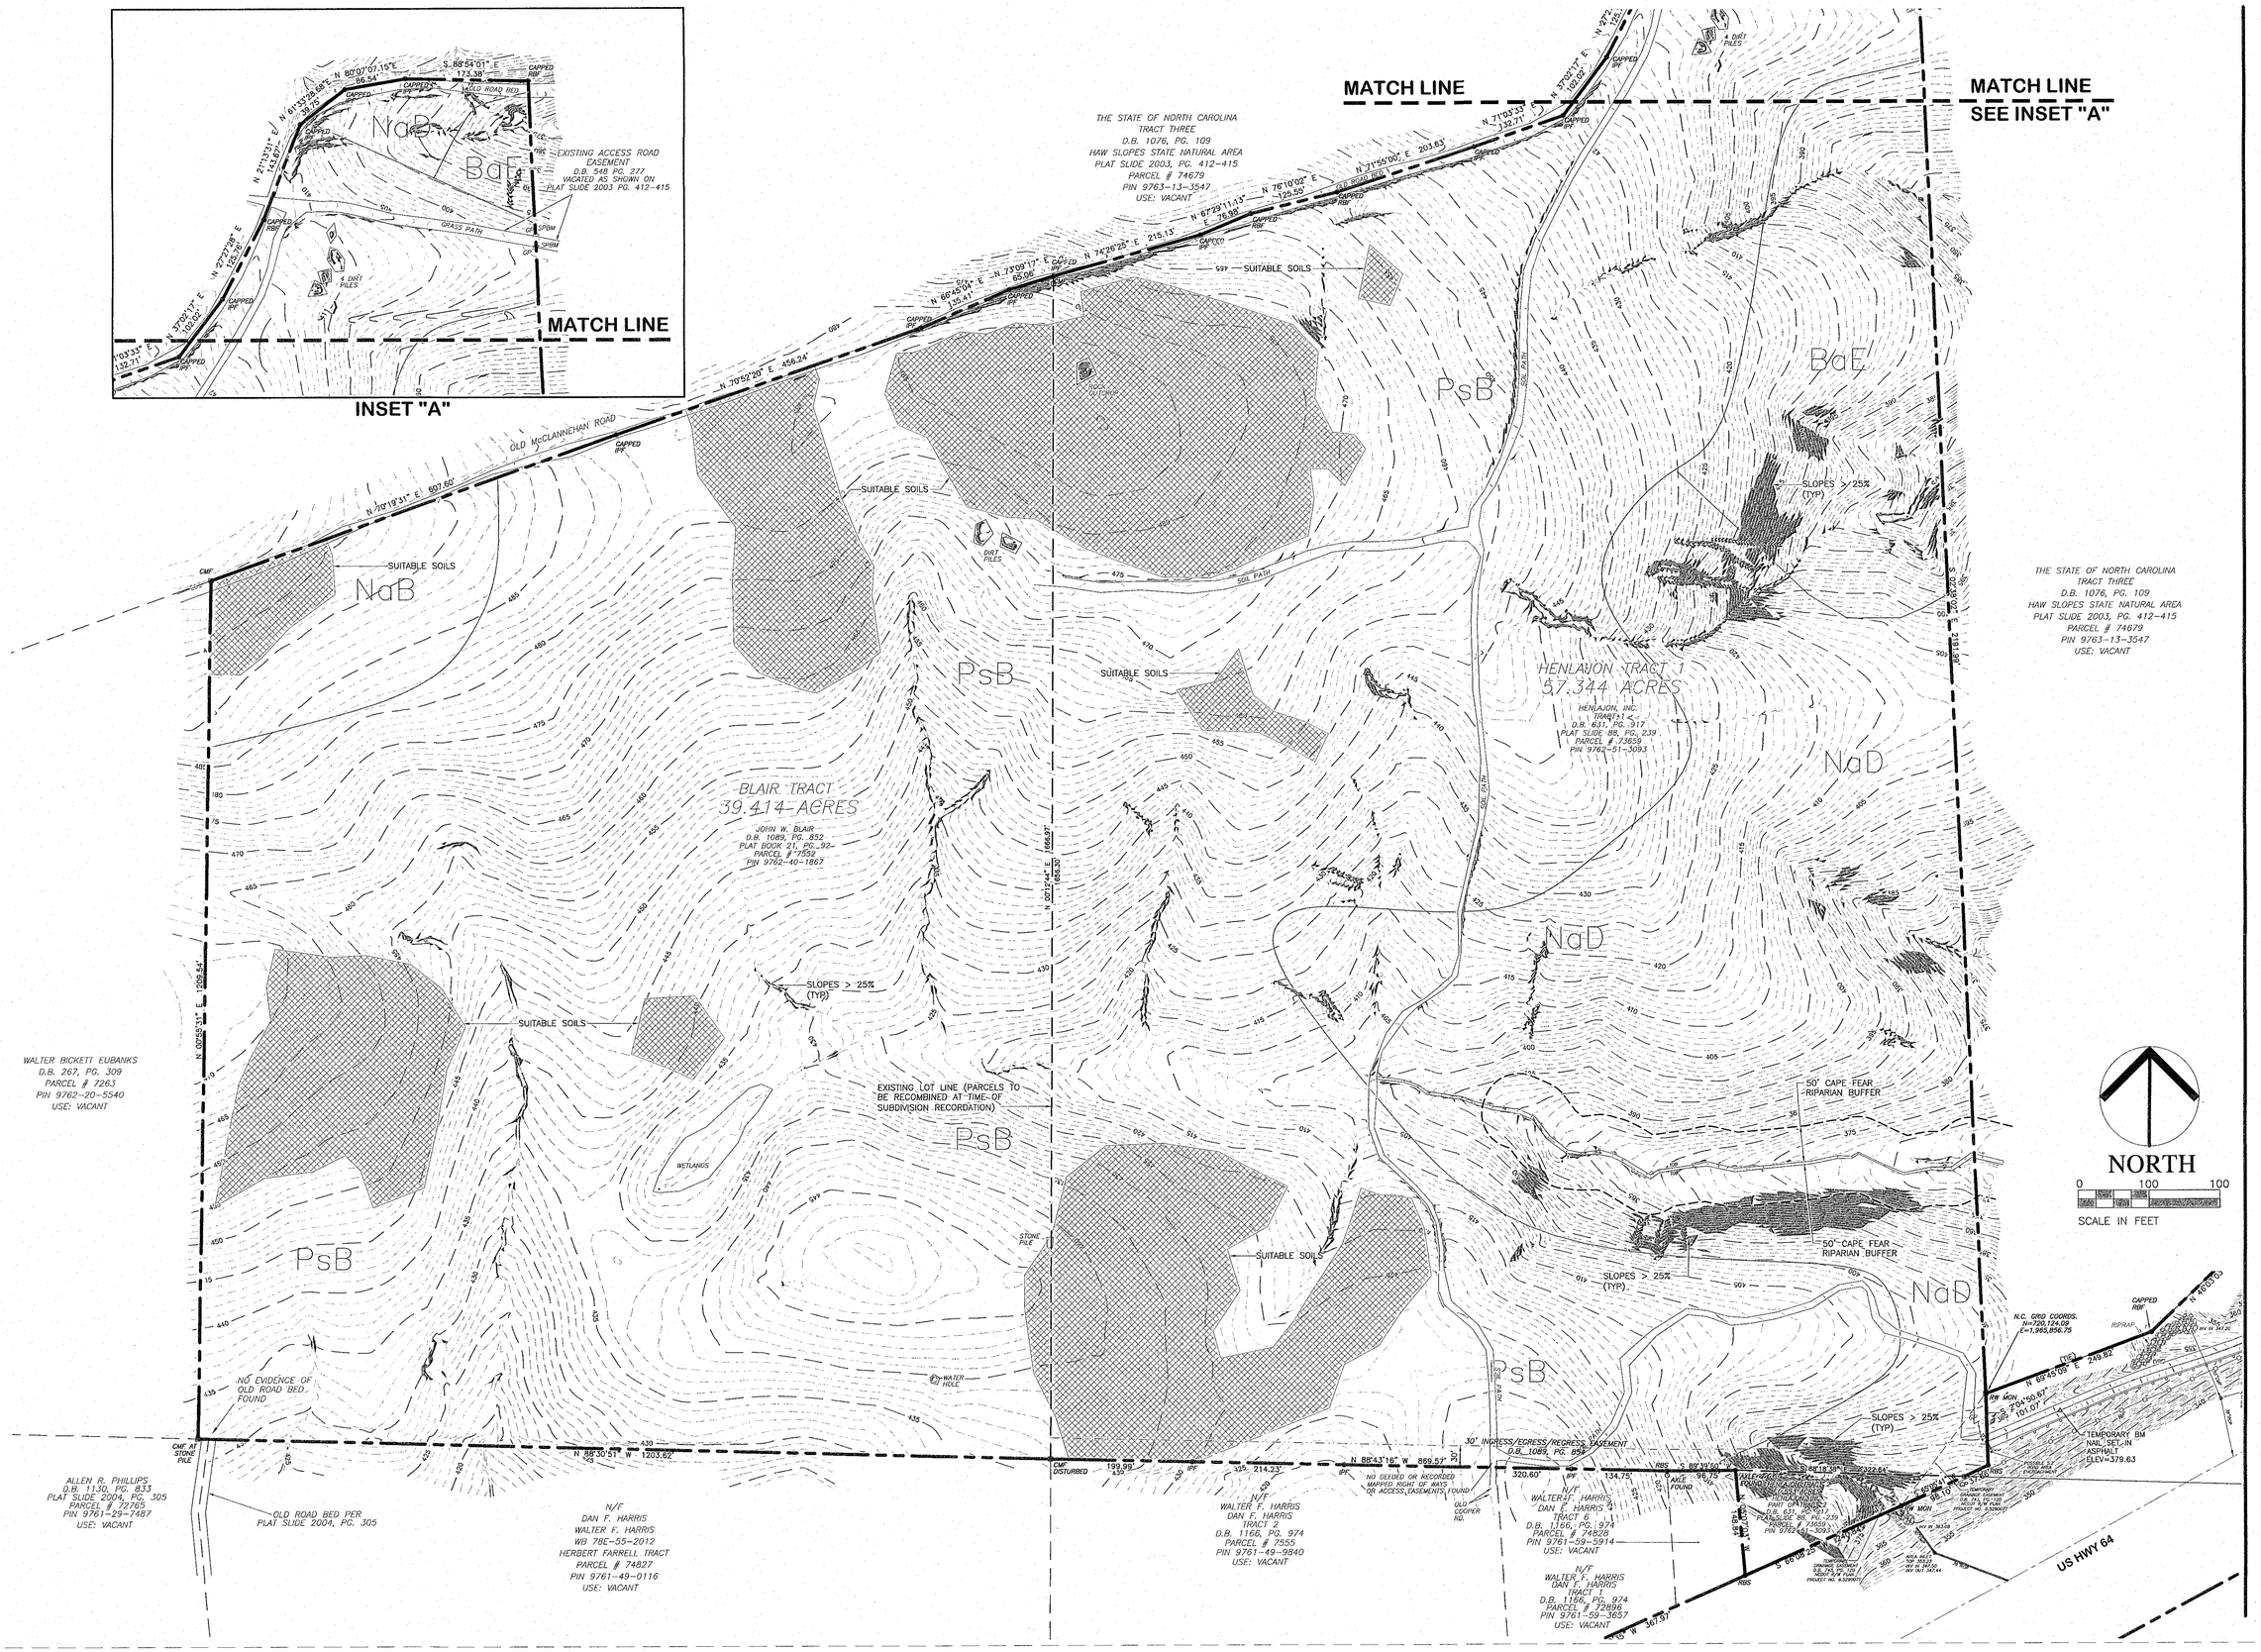

PLD

PIEDMONT LAND DESIGN, LLP
8522-204 SIX FORKS ROAD
RALEIGH, NORTH CAROLINA 27615
919.845.7600 PHONE
919.845.7703 FAX

NORTH CAROLINA PROFESSIONAL SEAL 030855 ENGINEER MICHAEL L. SCHNEIDER
4/16/15

PRELIMINARY
NOT FOR CONSTRUCTION

RIVERSTONE SUBDIVISION

HIGHWAY 64
PITTSBORO, NORTH CAROLINA

ISSUED: 05 MAY 2015

REVISIONS:

DRAWN BY: MLS
CHECKED BY: JDL

PROJECT: FPRSP

EXISTING CONDITIONS

DWG. NO. PS 2