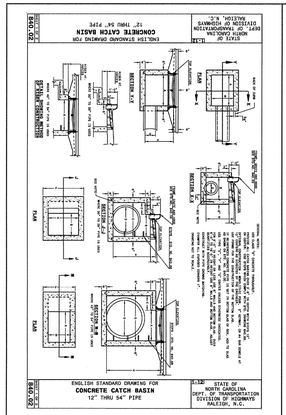

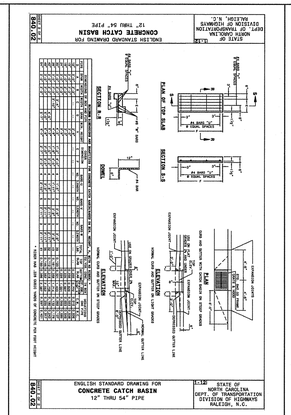

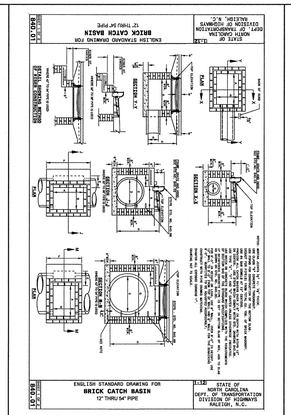

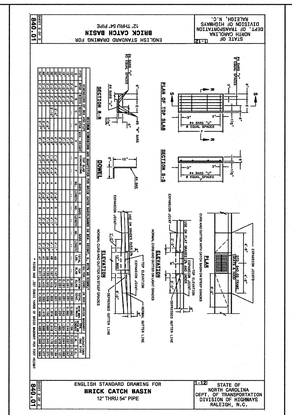

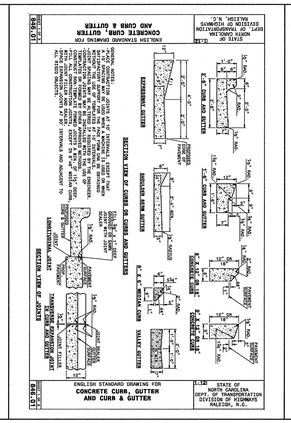

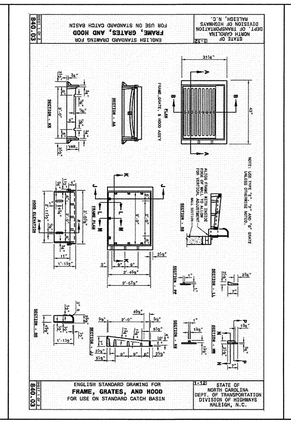

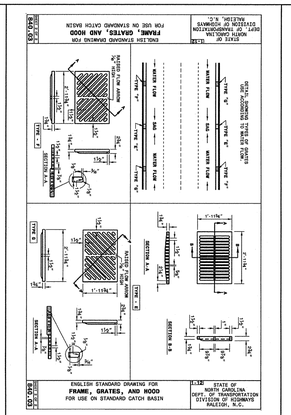

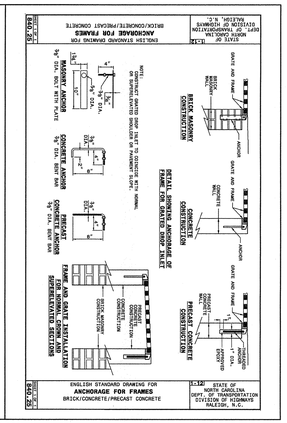

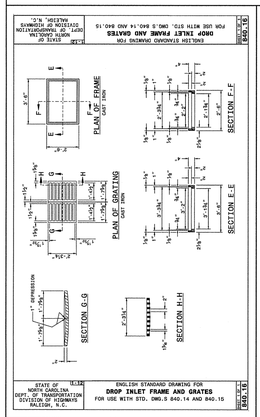

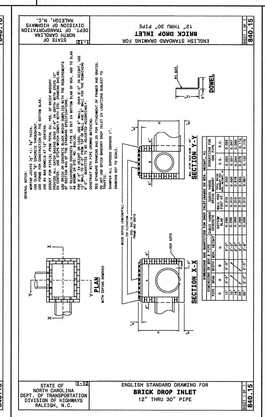

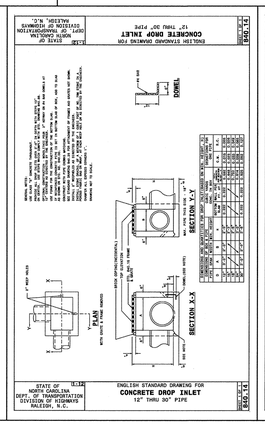

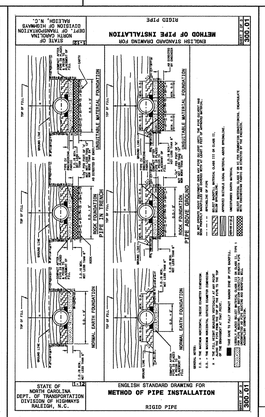

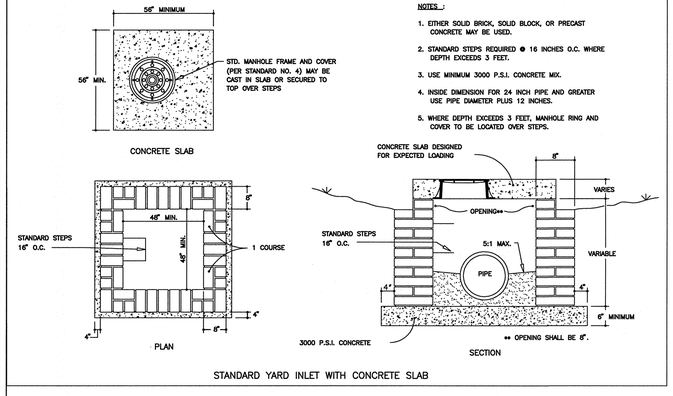

NOTES :

1. EITHER SOLID BRICK, SOLID BLOCK, OR PRECAST CONCRETE MAY BE USED.
2. STANDARD STEPS REQUIRED @ 16 INCHES O.C. WHERE DEPTH EXCEEDS 3 FEET.
3. USE MINIMUM 3000 P.S.I. CONCRETE MIX.
4. INSIDE DIMENSION FOR 24 INCH PIPE AND GREATER USE PIPE DIAMETER PLUS 12 INCHES.
5. WHERE DEPTH EXCEEDS 3 FEET, MANHOLE RING AND COVER TO BE LOCATED OVER STEPS.

STANDARD YARD INLET WITH CONCRETE SLAB

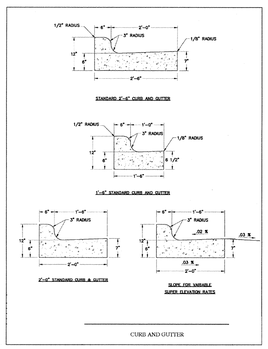

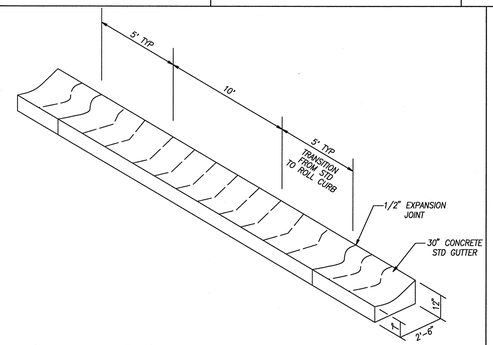

TRANSITION FROM 30" STANDARD TO 30" ROLL CURB
NOT TO SCALE

NOTES:

1. TRANSITION MAY BE REDUCED DEPENDING ON SITE CONDITIONS.

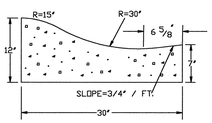

30" ROLLED CURB & GUTTER
NOT TO SCALE

PRELIMINARY PLAN
NOT APPROVED FOR CONSTRUCTION

NORTH CAROLINA PROFESSIONAL SEAL 31982 ENGINEER JOHN C. IHNATOLYK
3/24/15

No.	Revision	Date	By
1	TOP 1st REVIEW COMMENTS	02/20/15	JCI
2	TOP 2nd REVIEW COMMENTS	03/24/15	JCI

Designer W&R	Scale SEE SHEET
Drawn By JCI	Date 12/19/14
Checked By JCI	Job No. 020503512

POWELL PLACE - PHASE 2E

TOWN OF PITTSBORO CHATHAM COUNTY NORTH CAROLINA

STORM DRAINAGE & ROADWAY DETAILS

WITHERS & RAVENEL
ENGINEERS I PLANNERS I SURVEYORS
115 MacKenan Drive Cary, North Carolina 27511 tel: 919-469-3340 fax: 919-467-6008 www.withersravenel.com License No. C-0832

Sheet No. 7 of 7

K:\05-Civil\05-3505\05351-20-Powell Place Ph 2\Civil\04-Mon Tue Mar 24 2015 4:37PM WITHERS & RAVENEL, INC