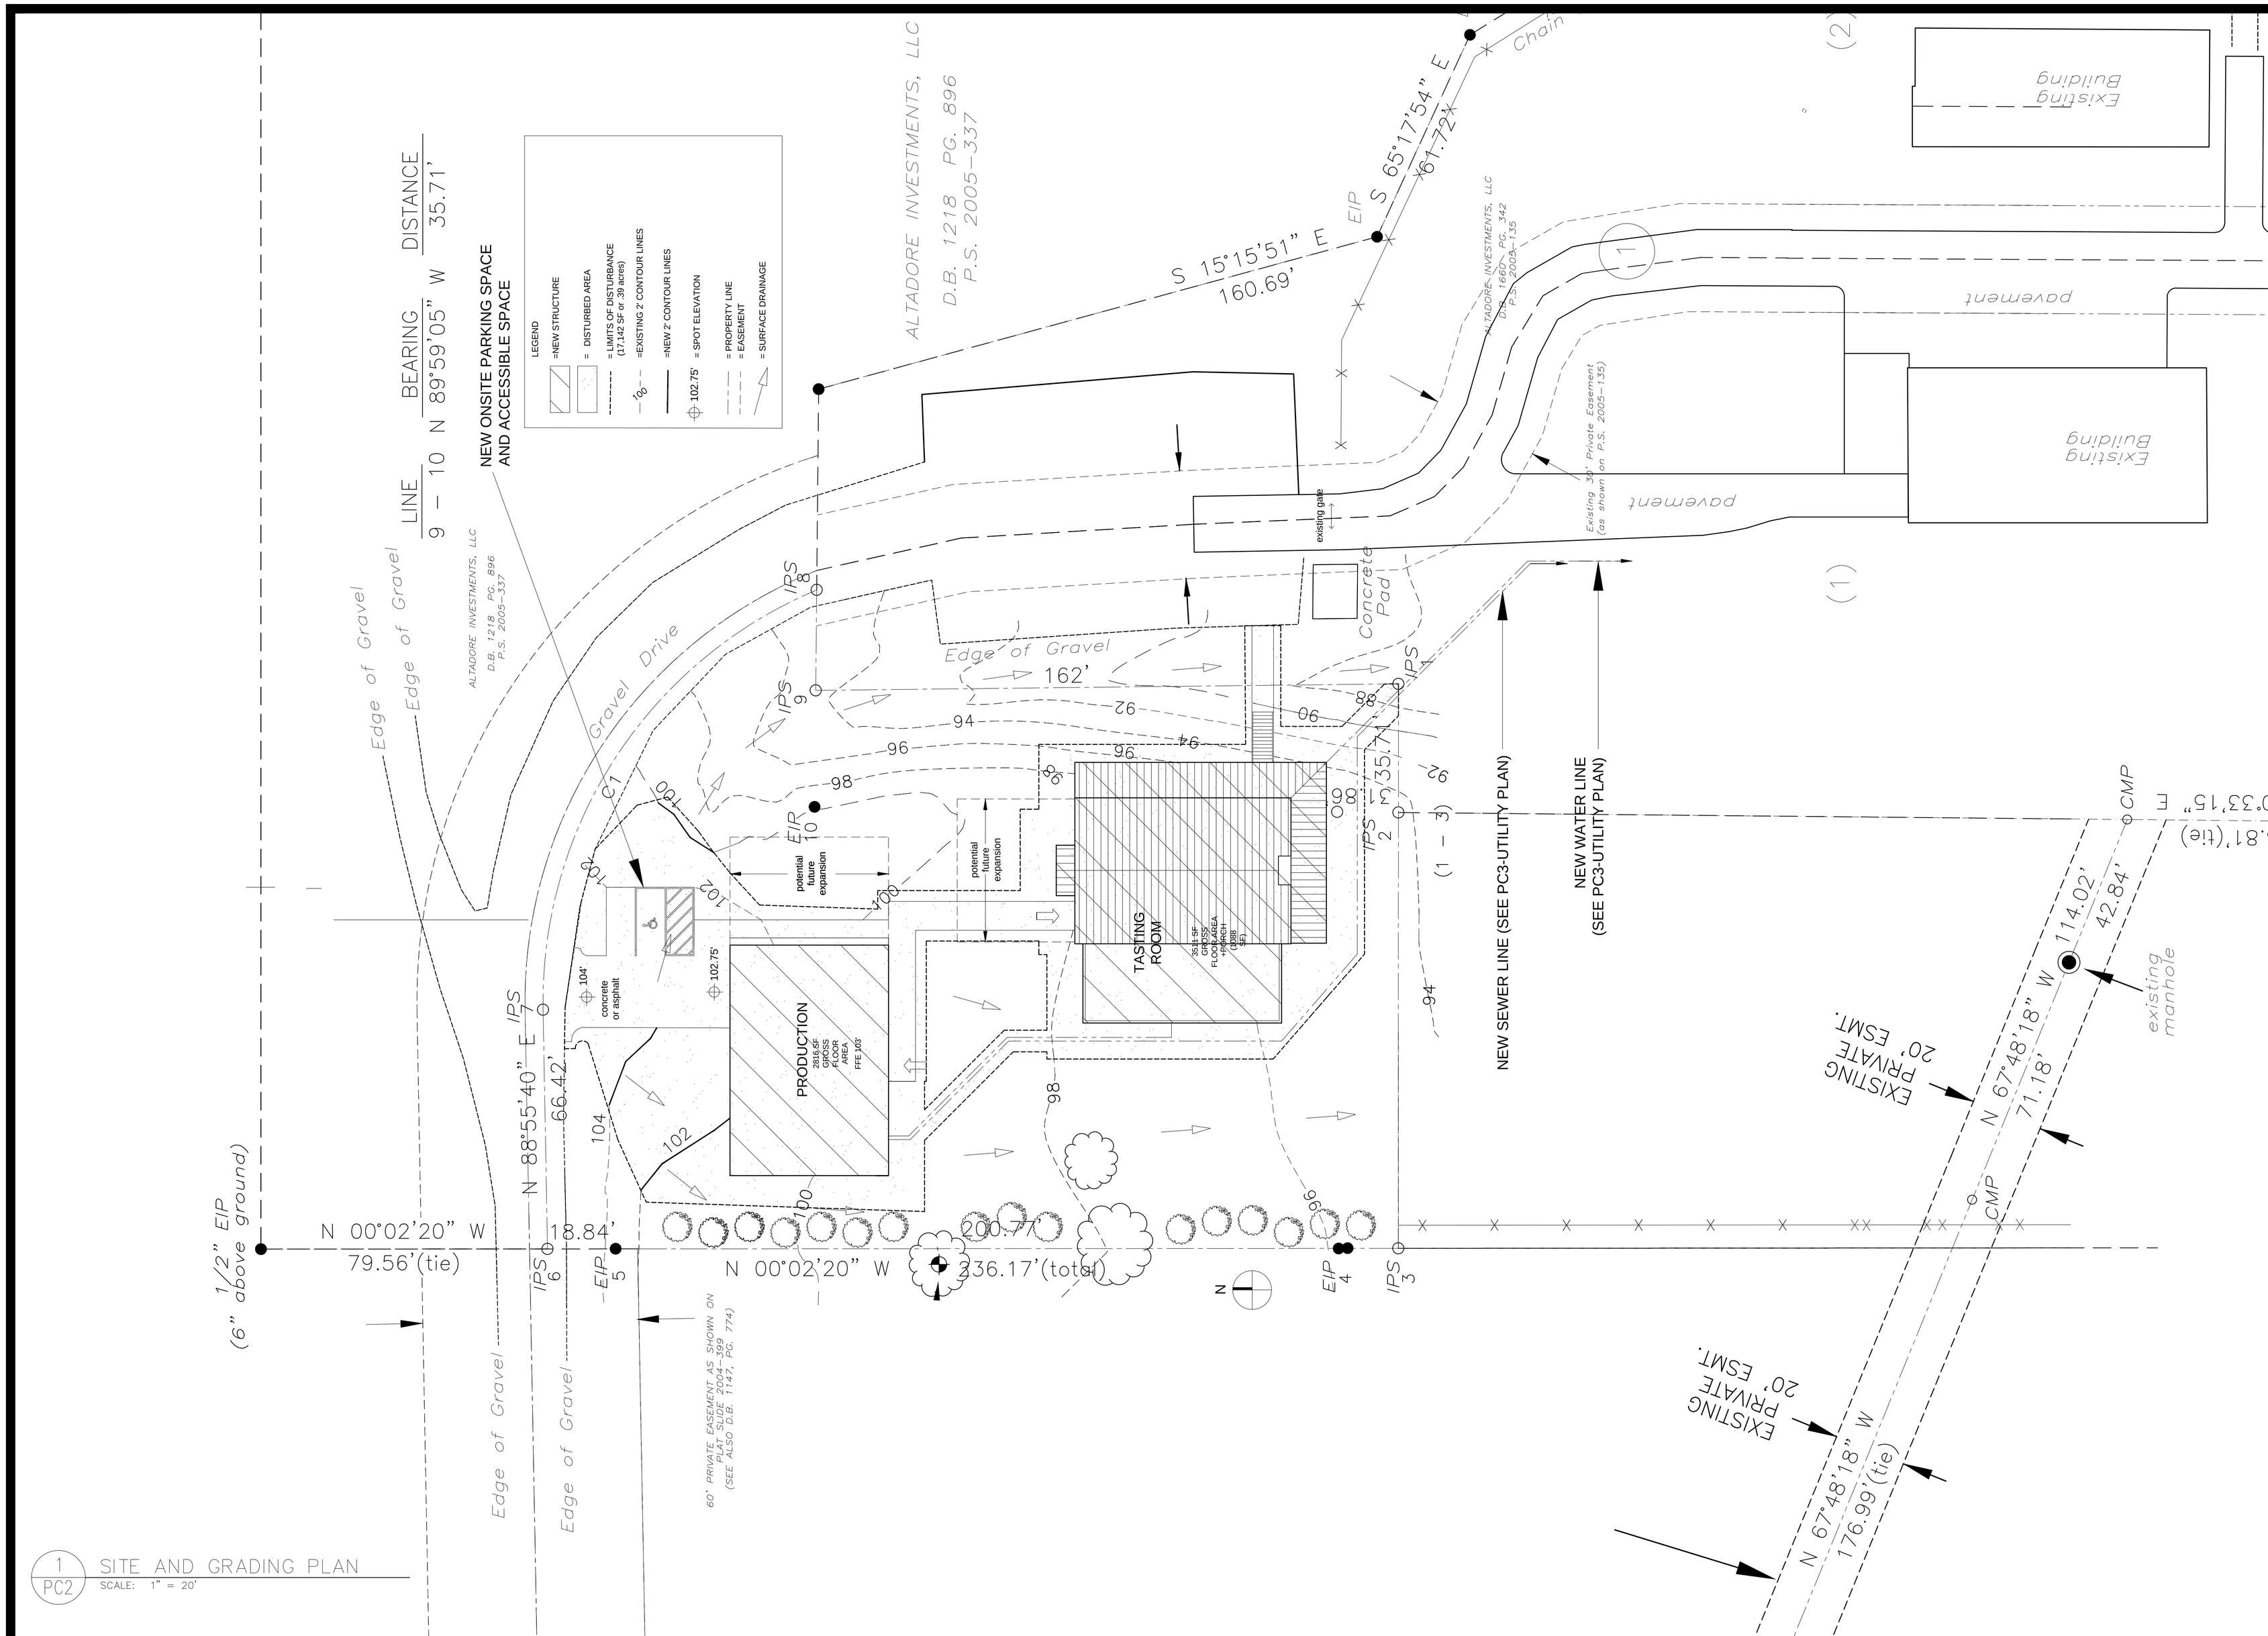

JIM SPENCER ARCHITECTS, PA

103 LLOYD STREET
SECOND FLOOR
CARRBORO, NC 27510

919.960.6680 o
919.960.6682 f
jspencerjsa@gmail.com

Project:

a New Meadery for:

STARRLIGHT MEAD

LORAX LANE
PITTSBORO,
NORTH CAROLINA

THESE DRAWINGS ARE INSTRUMENTS OF SERVICE AND AS SUCH SHALL REMAIN THE PROPERTY OF THE ARCHITECT. THEY HAVE BEEN PREPARED FOR A SPECIFIC PROJECT AND SHALL NOT BE USED IN CONJUNCTION WITH ANY OTHER PROJECT WITHOUT THE PRIOR WRITTEN PERMISSION OF THE ARCHITECT. ALL RIGHTS RESERVED.
© 2016 JIM SPENCER ARCHITECTS

MATTHEW T. FORD REGISTERED ARCHITECT 12058 1-19-16 NORTH CAROLINA PITTSBORO, NC

COMMERCIAL SITE PLAN SUBMITTAL

Job Number:

Drawn	MTF
Checked	JSA
REVISION 1	FEB. 22, 2016

Sheet Title:

PC2

Sheet Number