PRELIMINARY PLAT

NOT FOR RECORDATION, CONVEYANCES, OR SALES

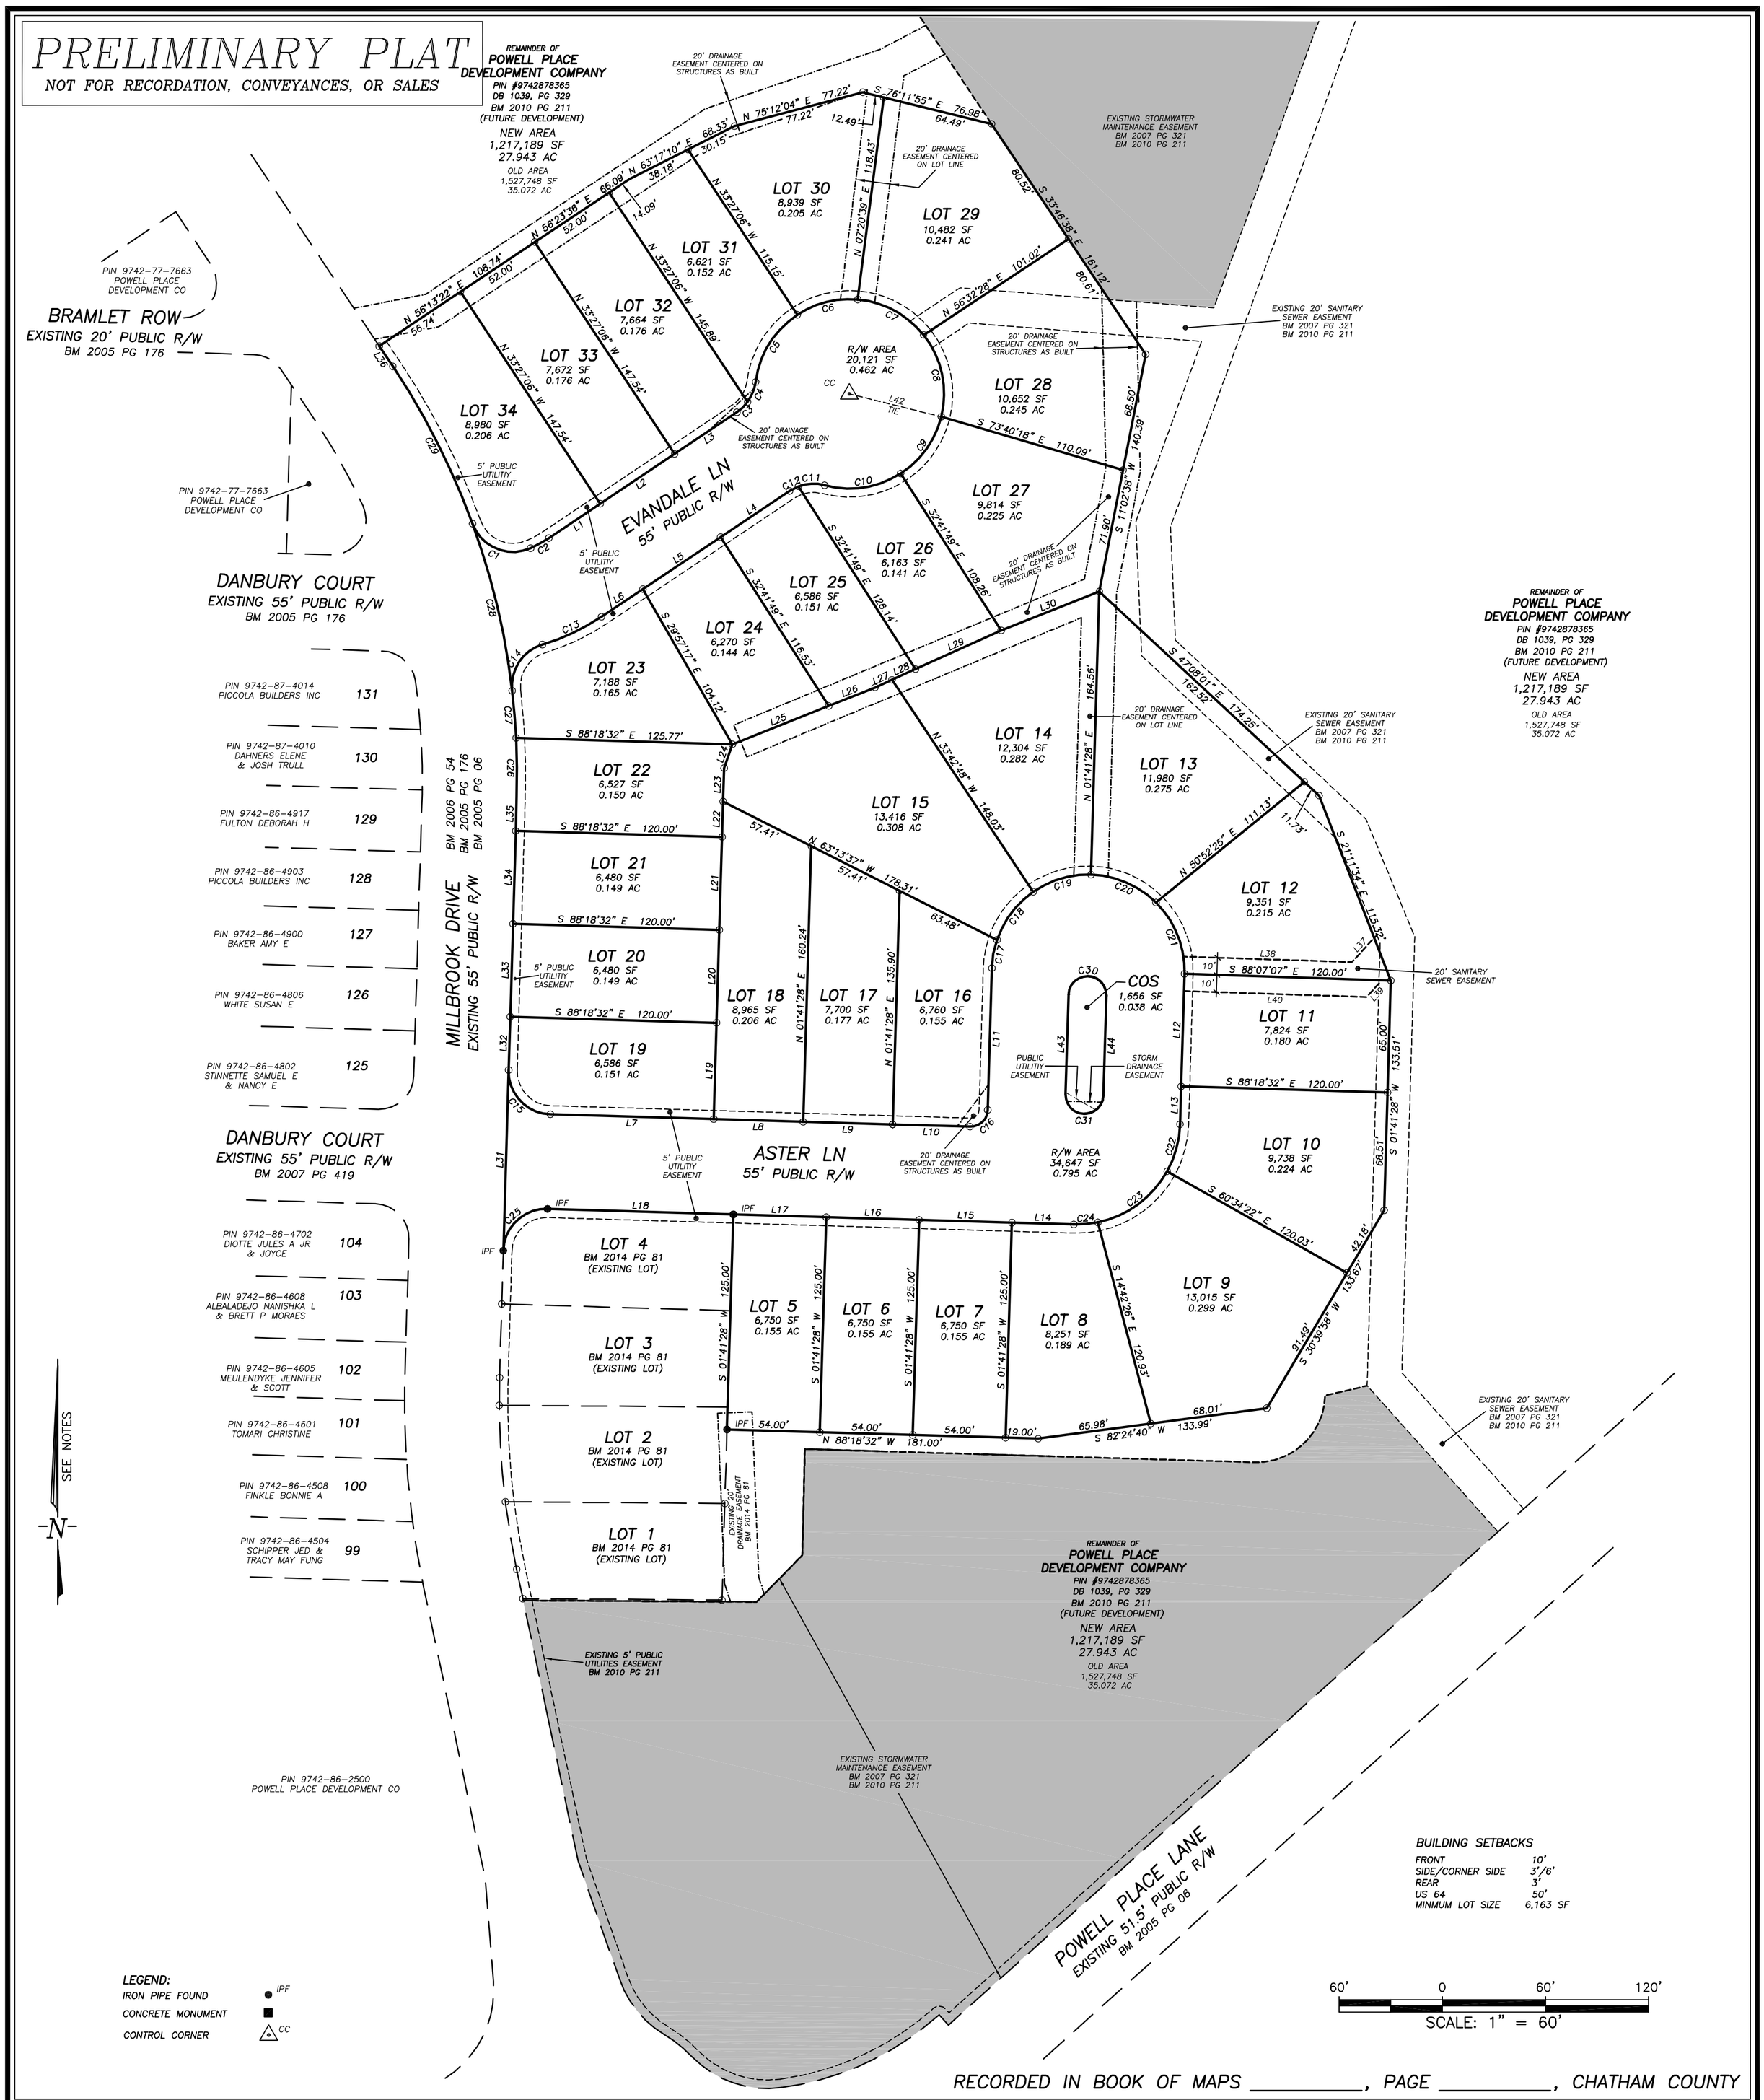

RECORDED IN BOOK OF MAPS _____, PAGE _____, CHATHAM COUNTY

DATE:	8/5/14
SCALE:	1" = 60'
DRAWN:	MED
CHECKED:	MED
SHEET:	2 OF 2
CAD FILE:	BD_14141B
PROJECT NO:	02050351.1

NO.	DATE	DESCRIPTION	BY

POWELL PLACE, LOTS 5-34

A PORTION OF PHASE 2D

POWELL PLACE DEVELOPMENT COMPANY

CENTER TOWNSHIP — CHATHAM COUNTY — NORTH CAROLINA

SUBDIVISION PLAT

WITHERS & RAVENEL

ENGINEERS | PLANNERS | SURVEYORS

111 MacKenan Drive Cary, North Carolina 27511 www.withersravenel.com

tel: 919-469-3340 Corporate License #C-832